








ANCHORED SHIP COFFEE BAR

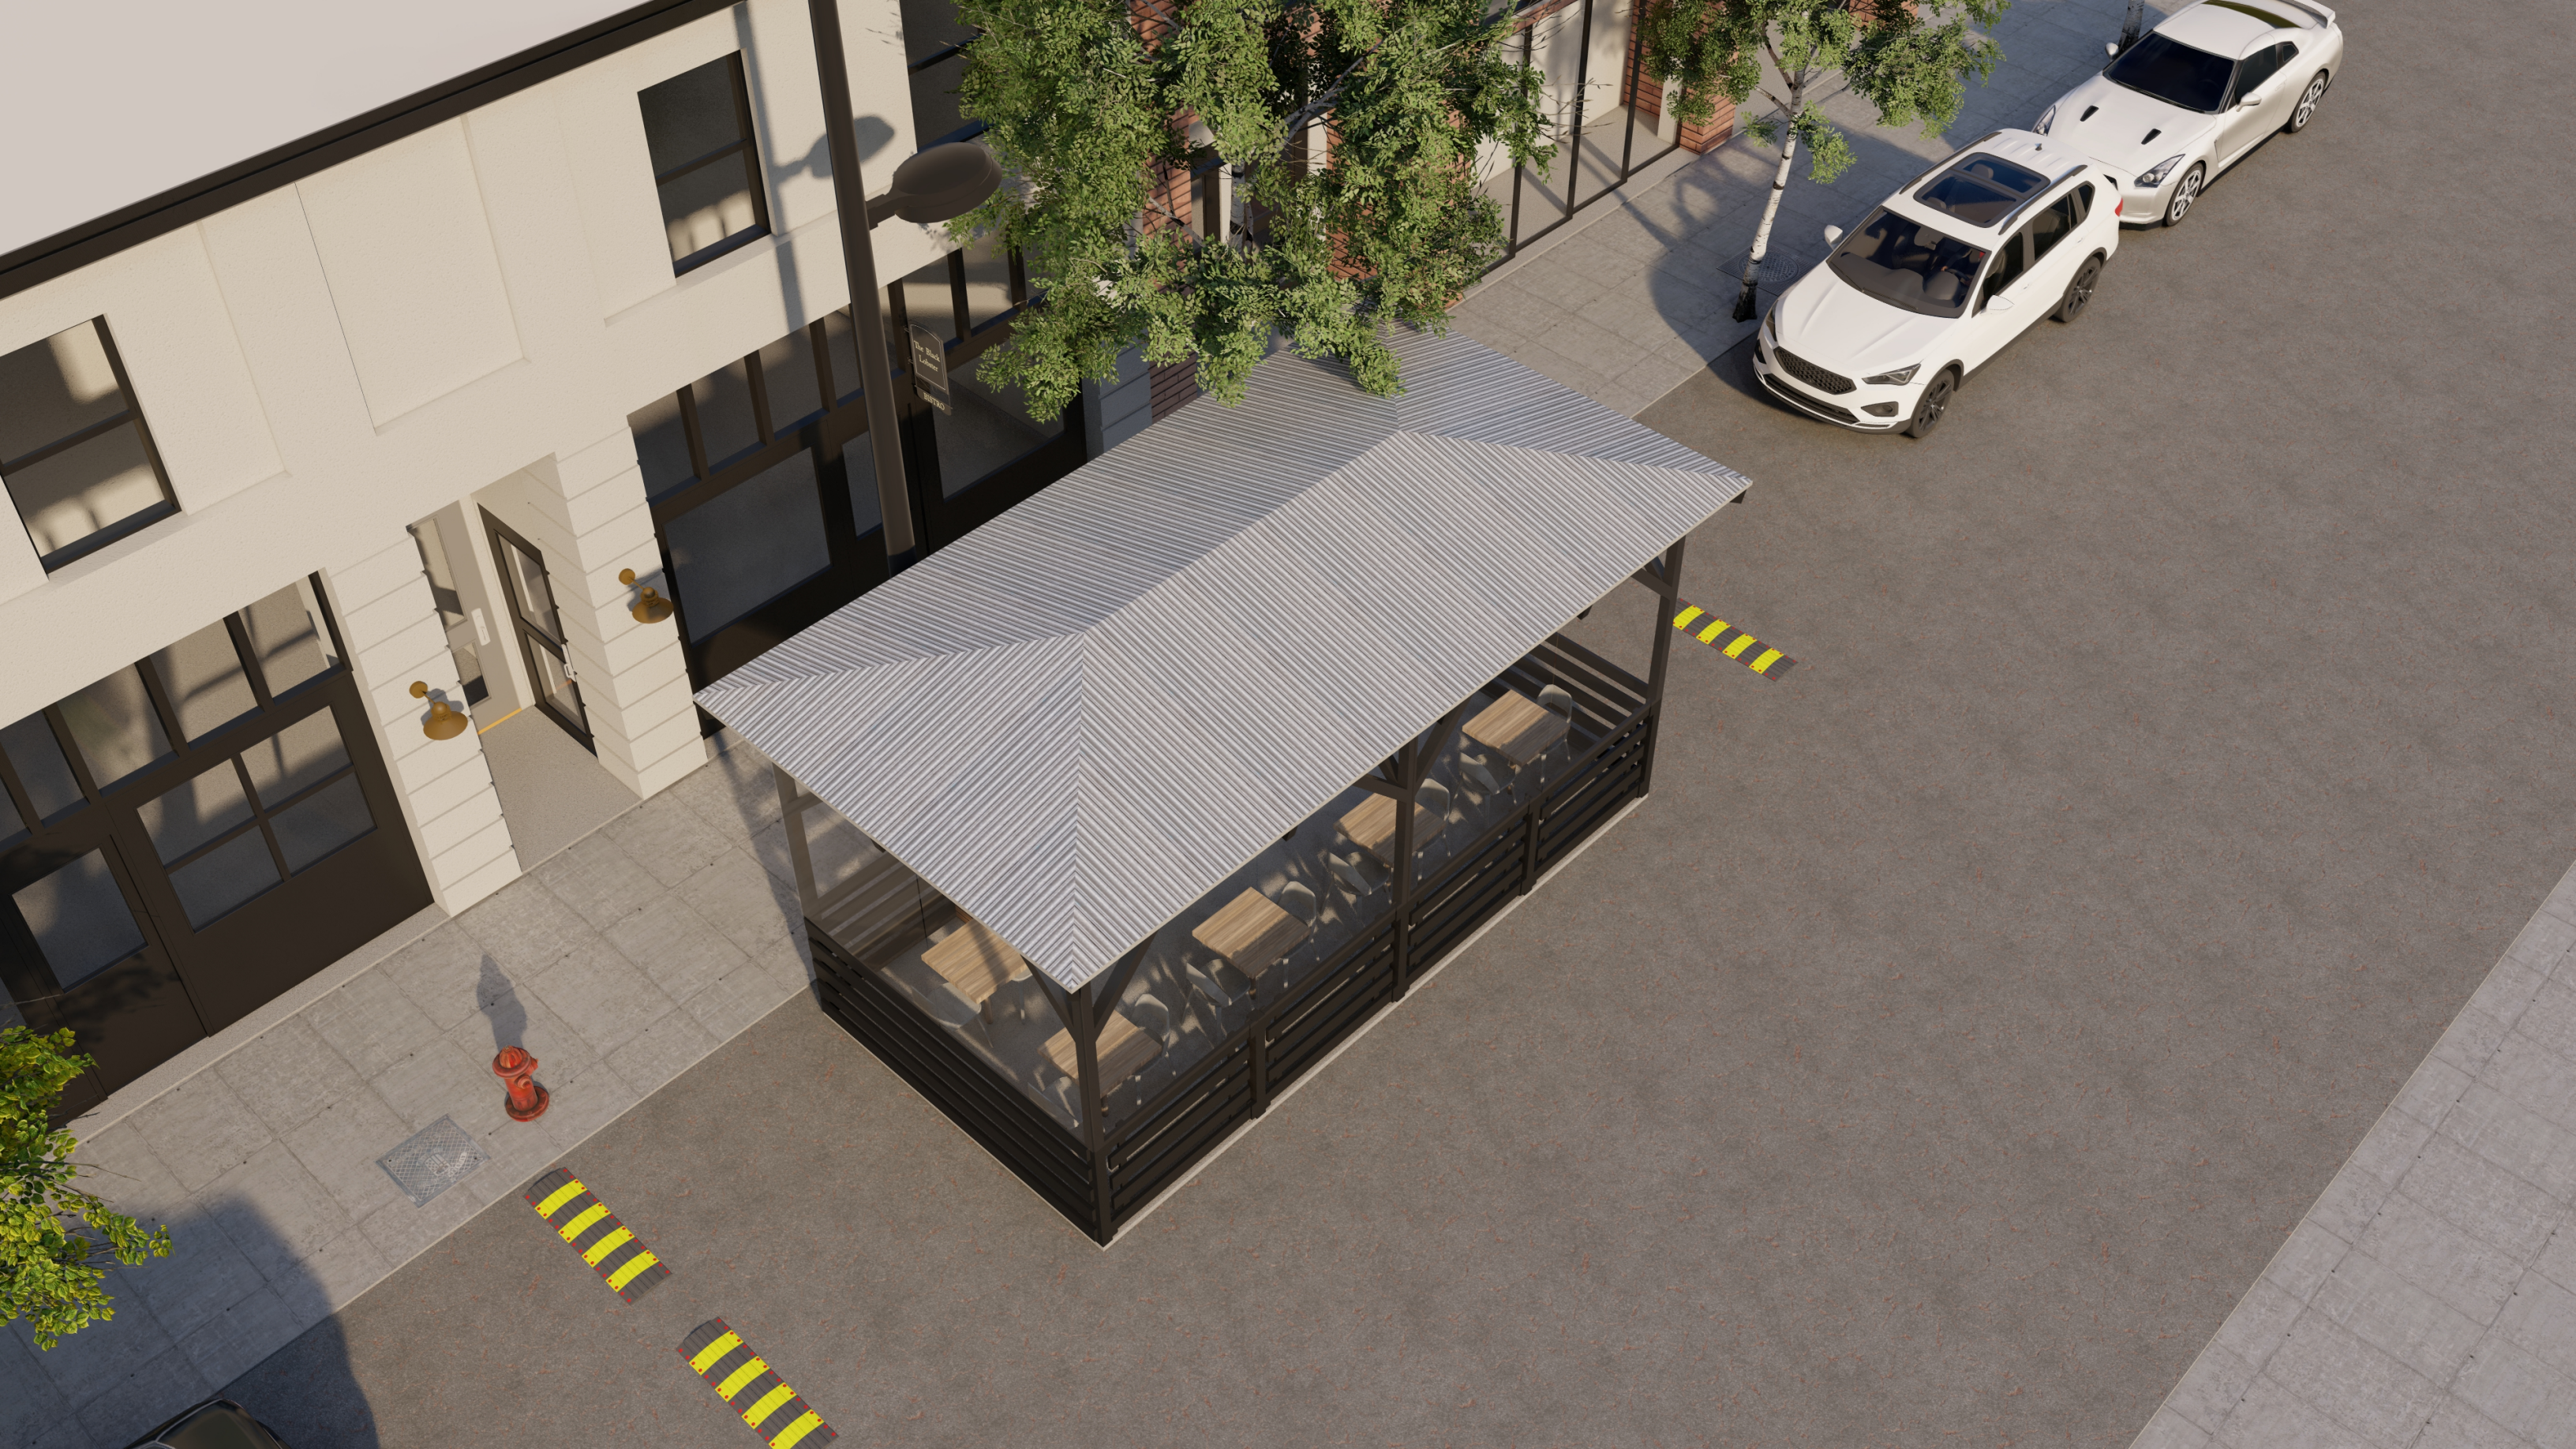


OUTDOOR PERGOLA

5308 BALLARD AVE NW

SEATTLE DEPARTMENT OF NEIGHBORHOODS / BALLARD AVENUE LANDMARK DISTRICT BOARD


NW VERNON PLACE

BALLARD AVE NW

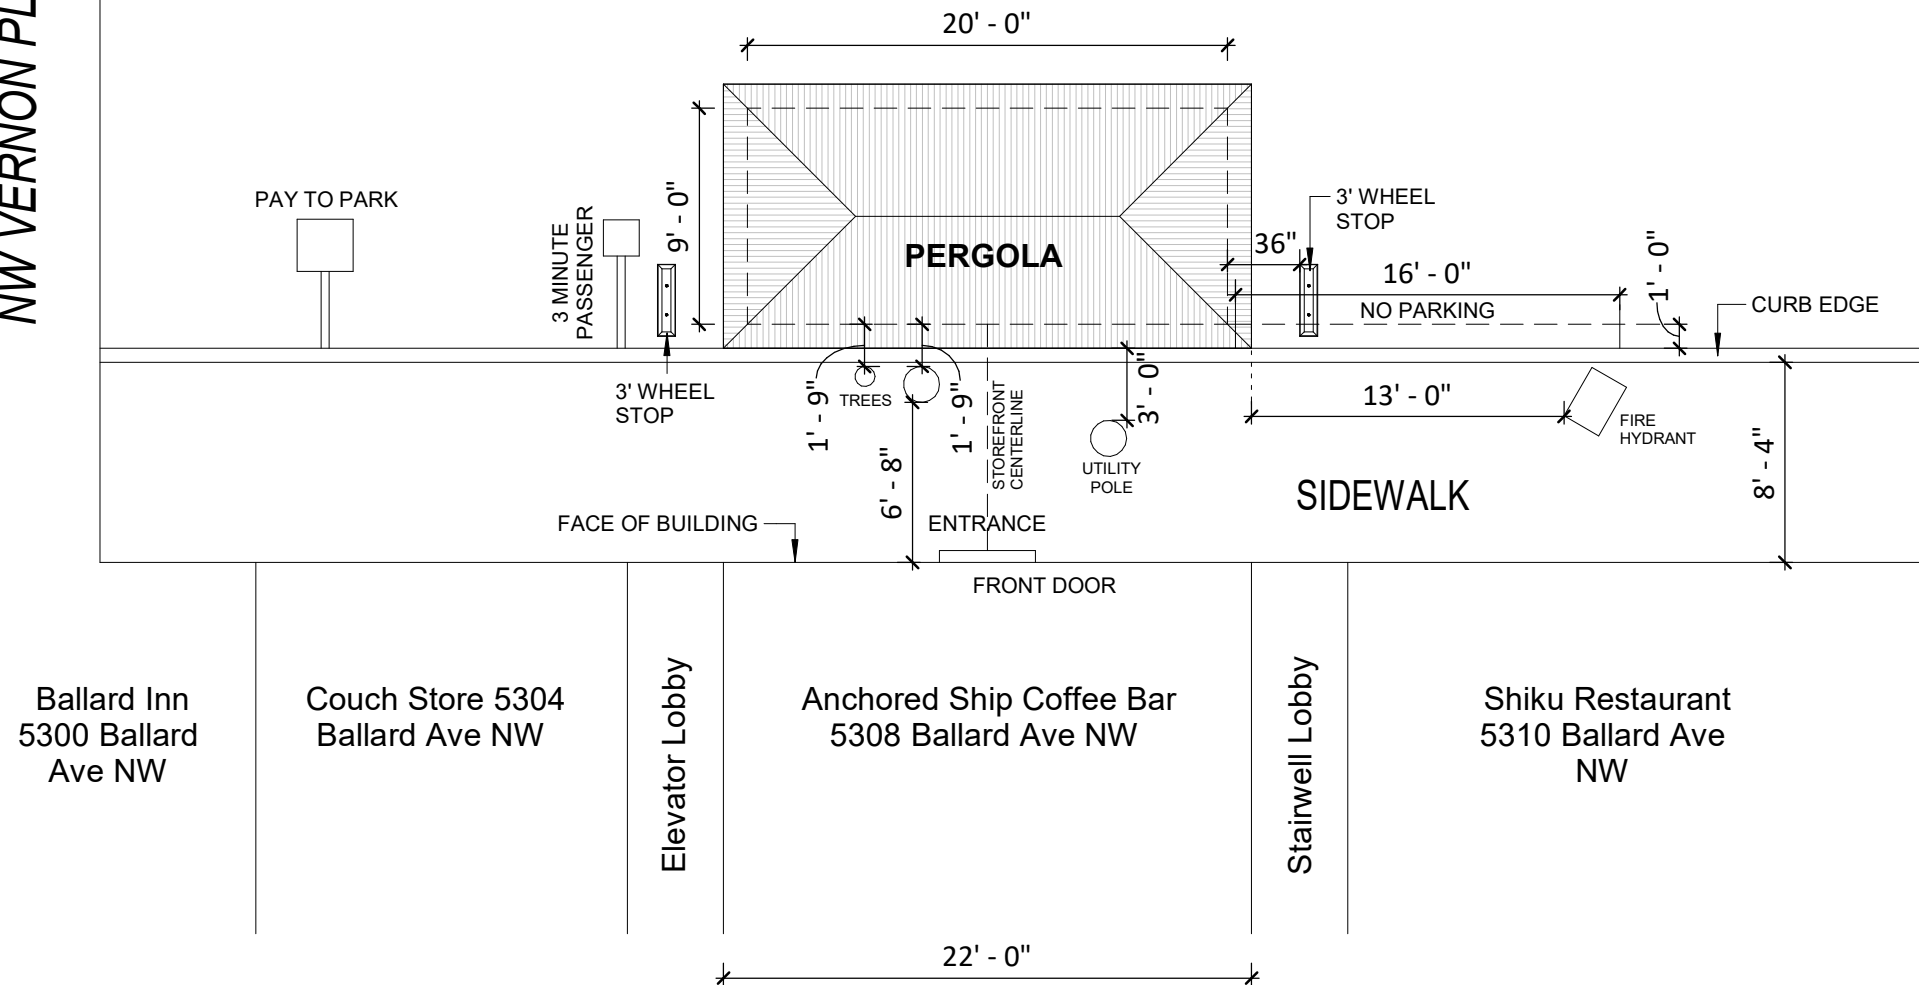


VICINITY MAP


1 SITE PLAN
A00 Scale 1/8" = 1'-0"

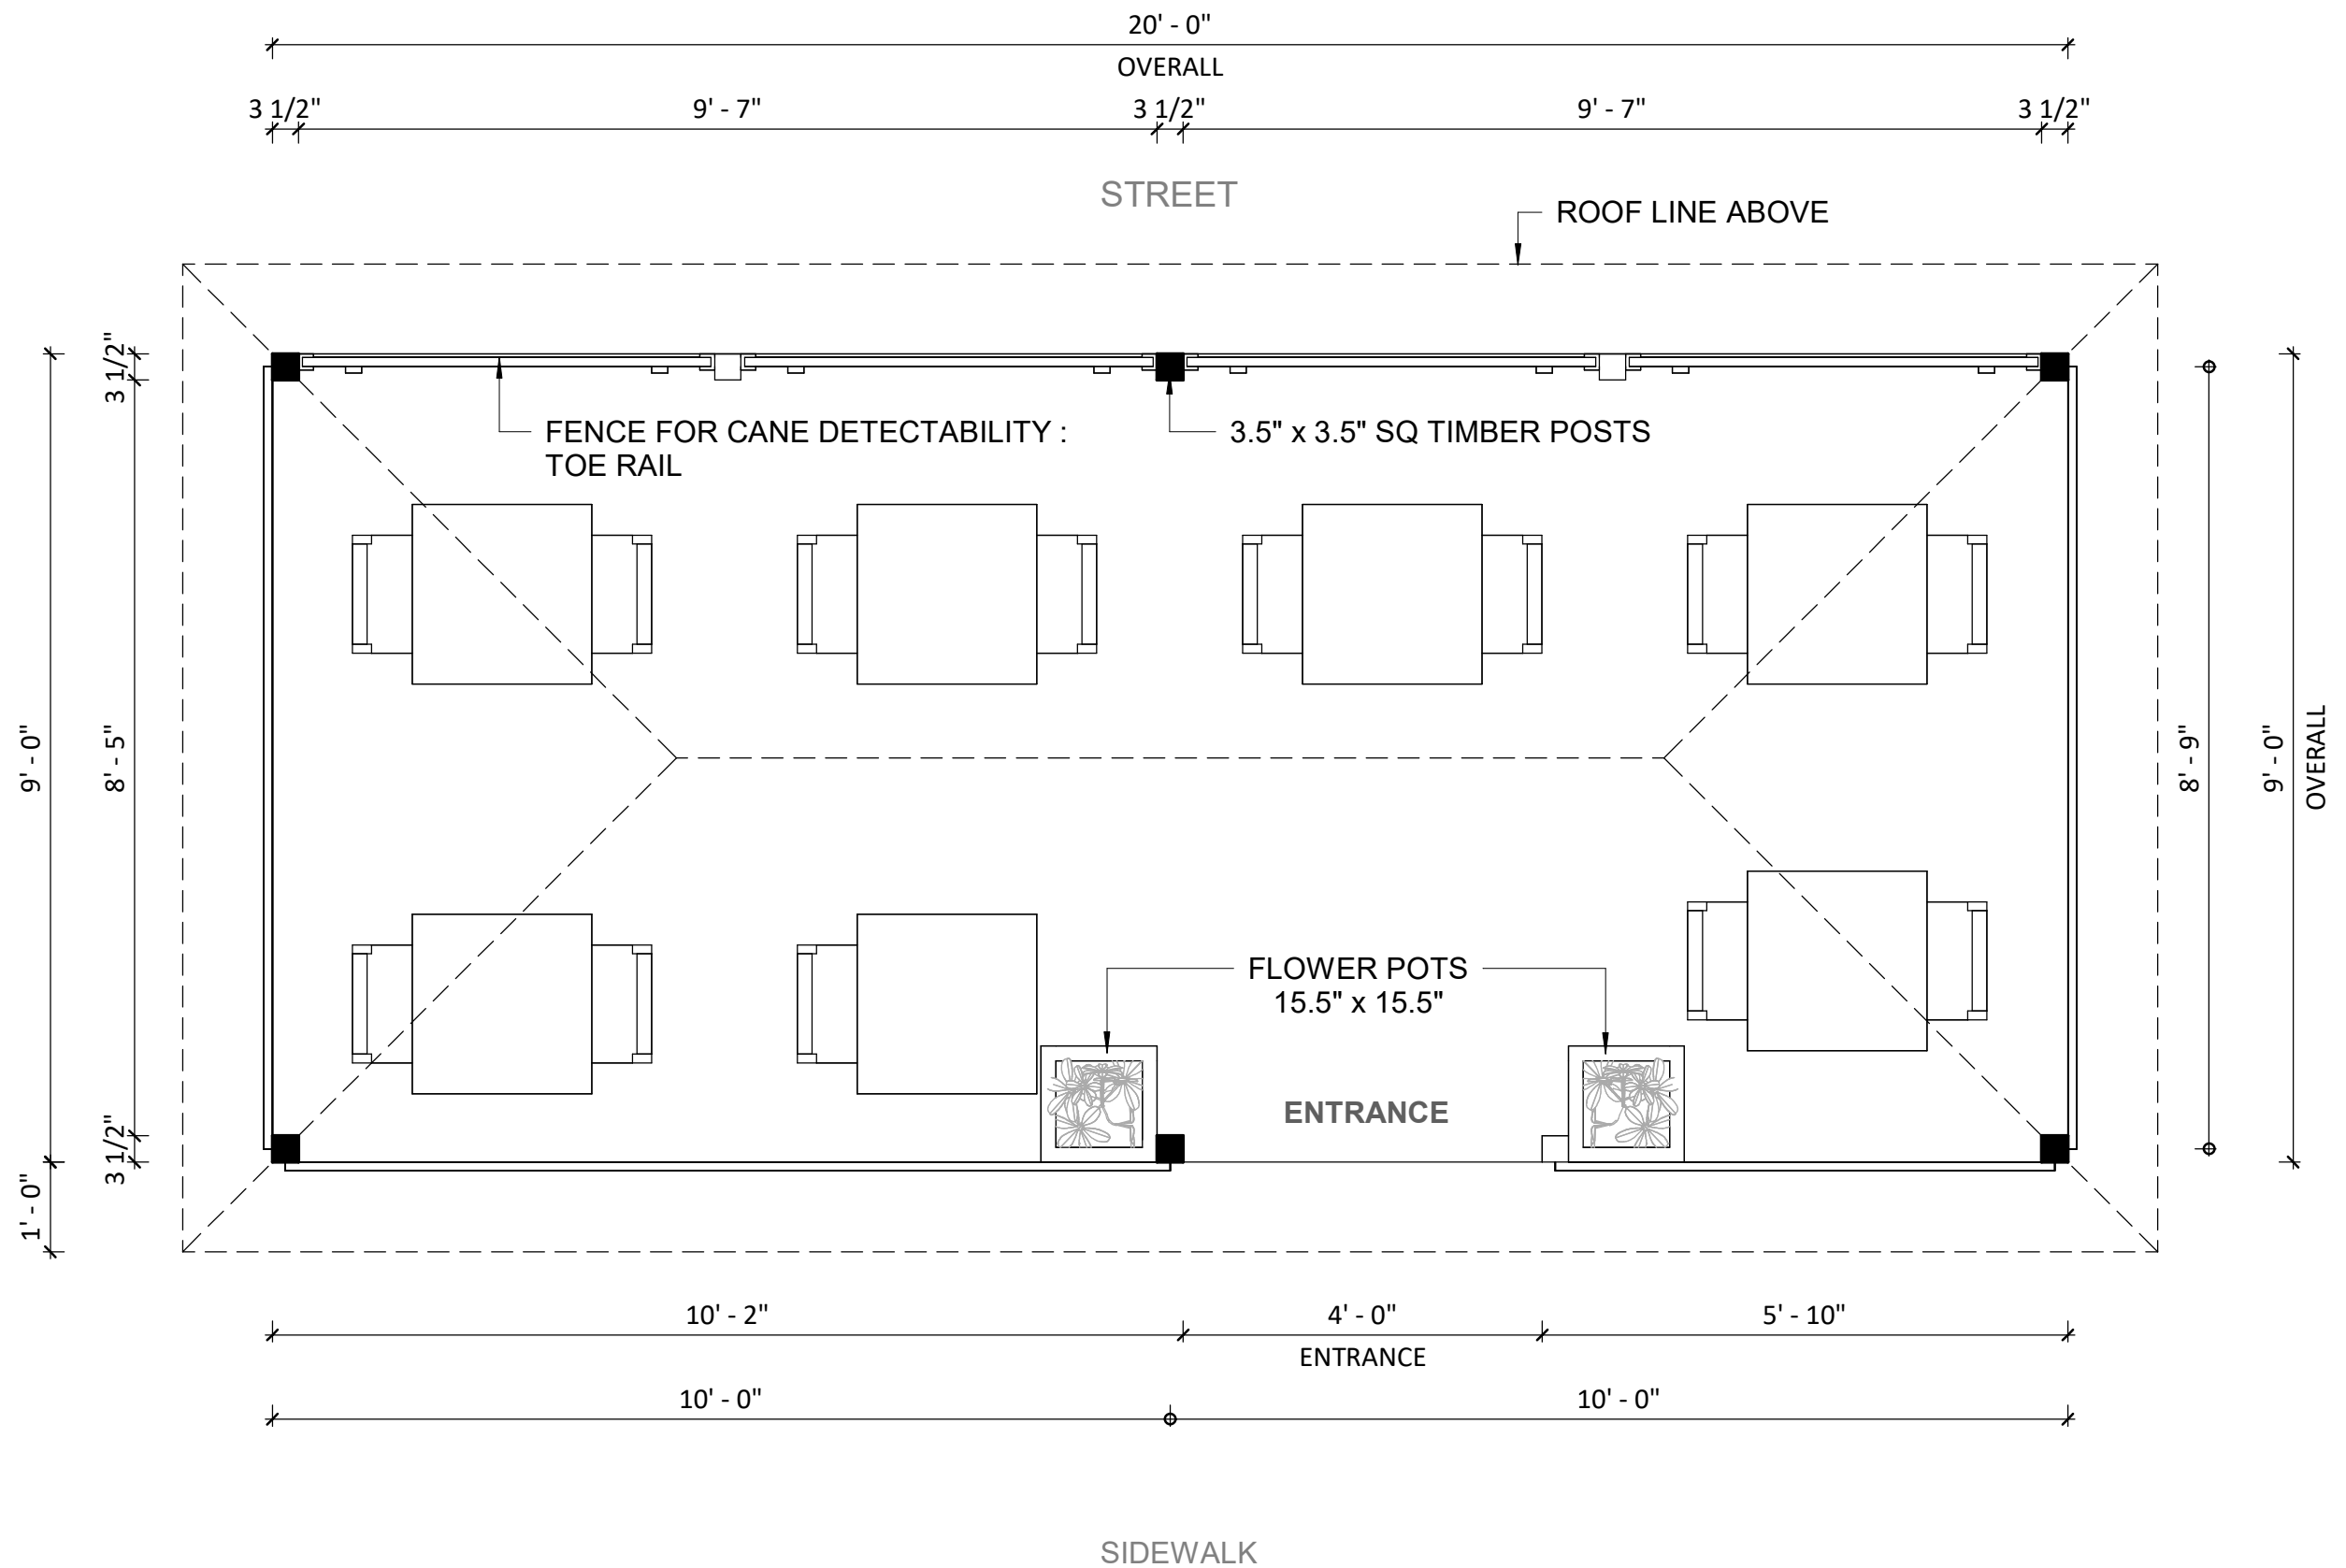


1 **FLOOR LAYOUT**
A100 Scale 1/2" = 1'-0"

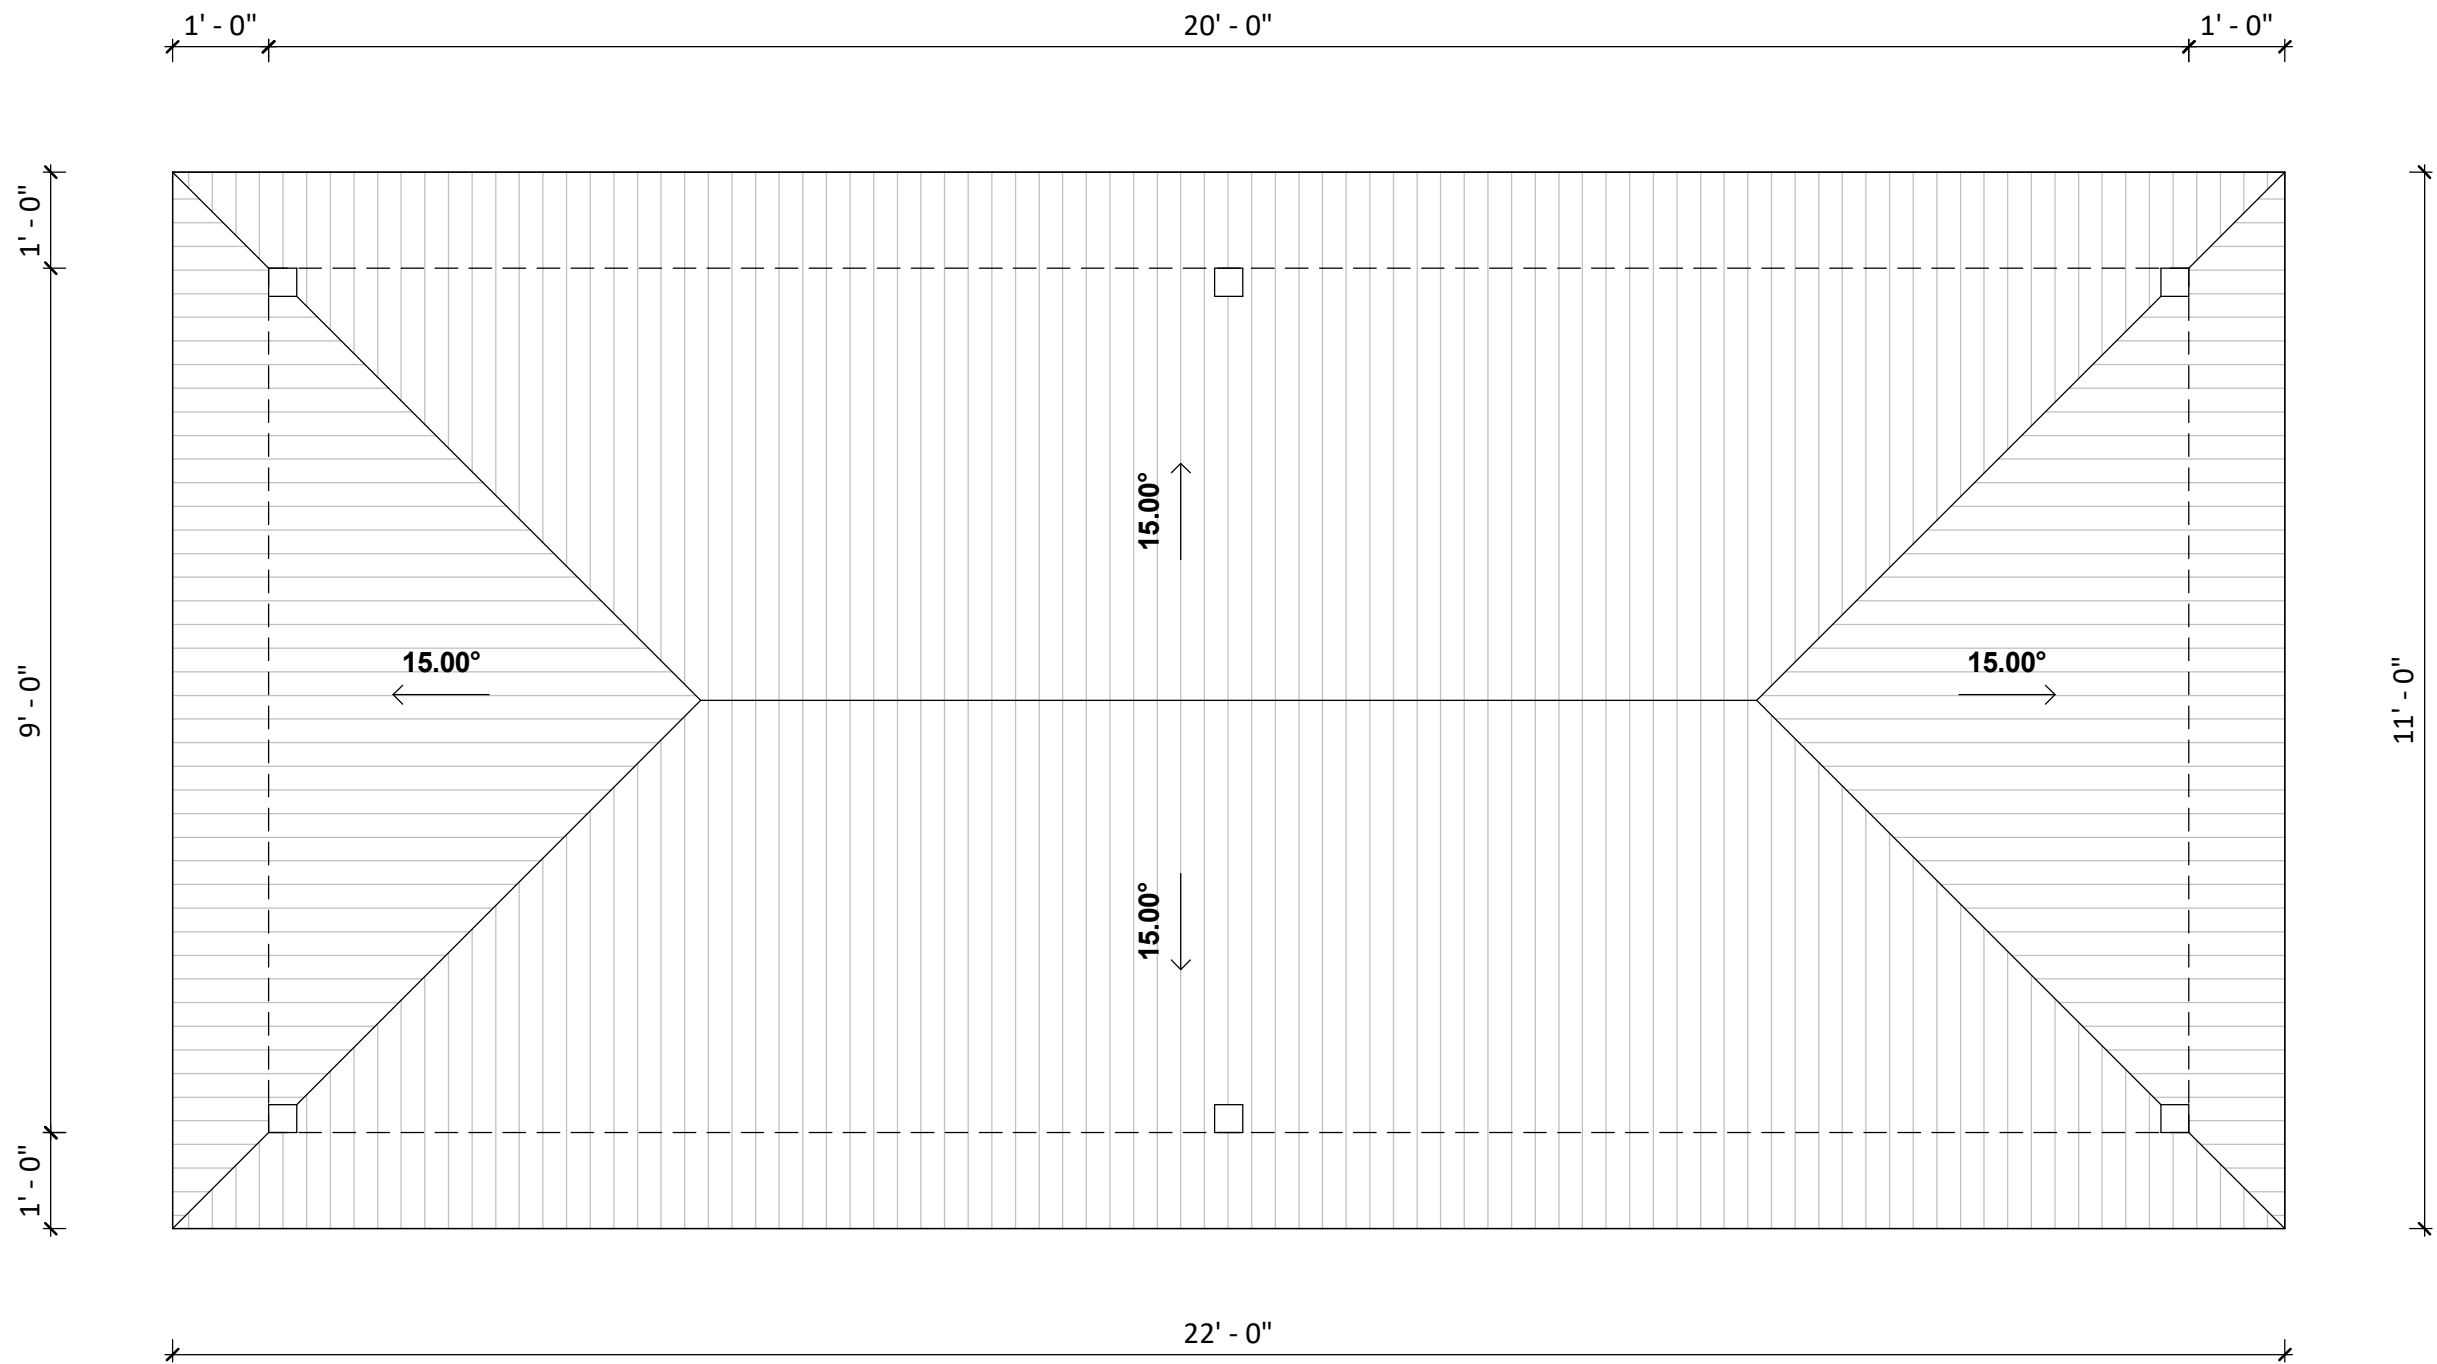


1	ROOF PLAN
A101	Scale 1/2" = 1'-0"

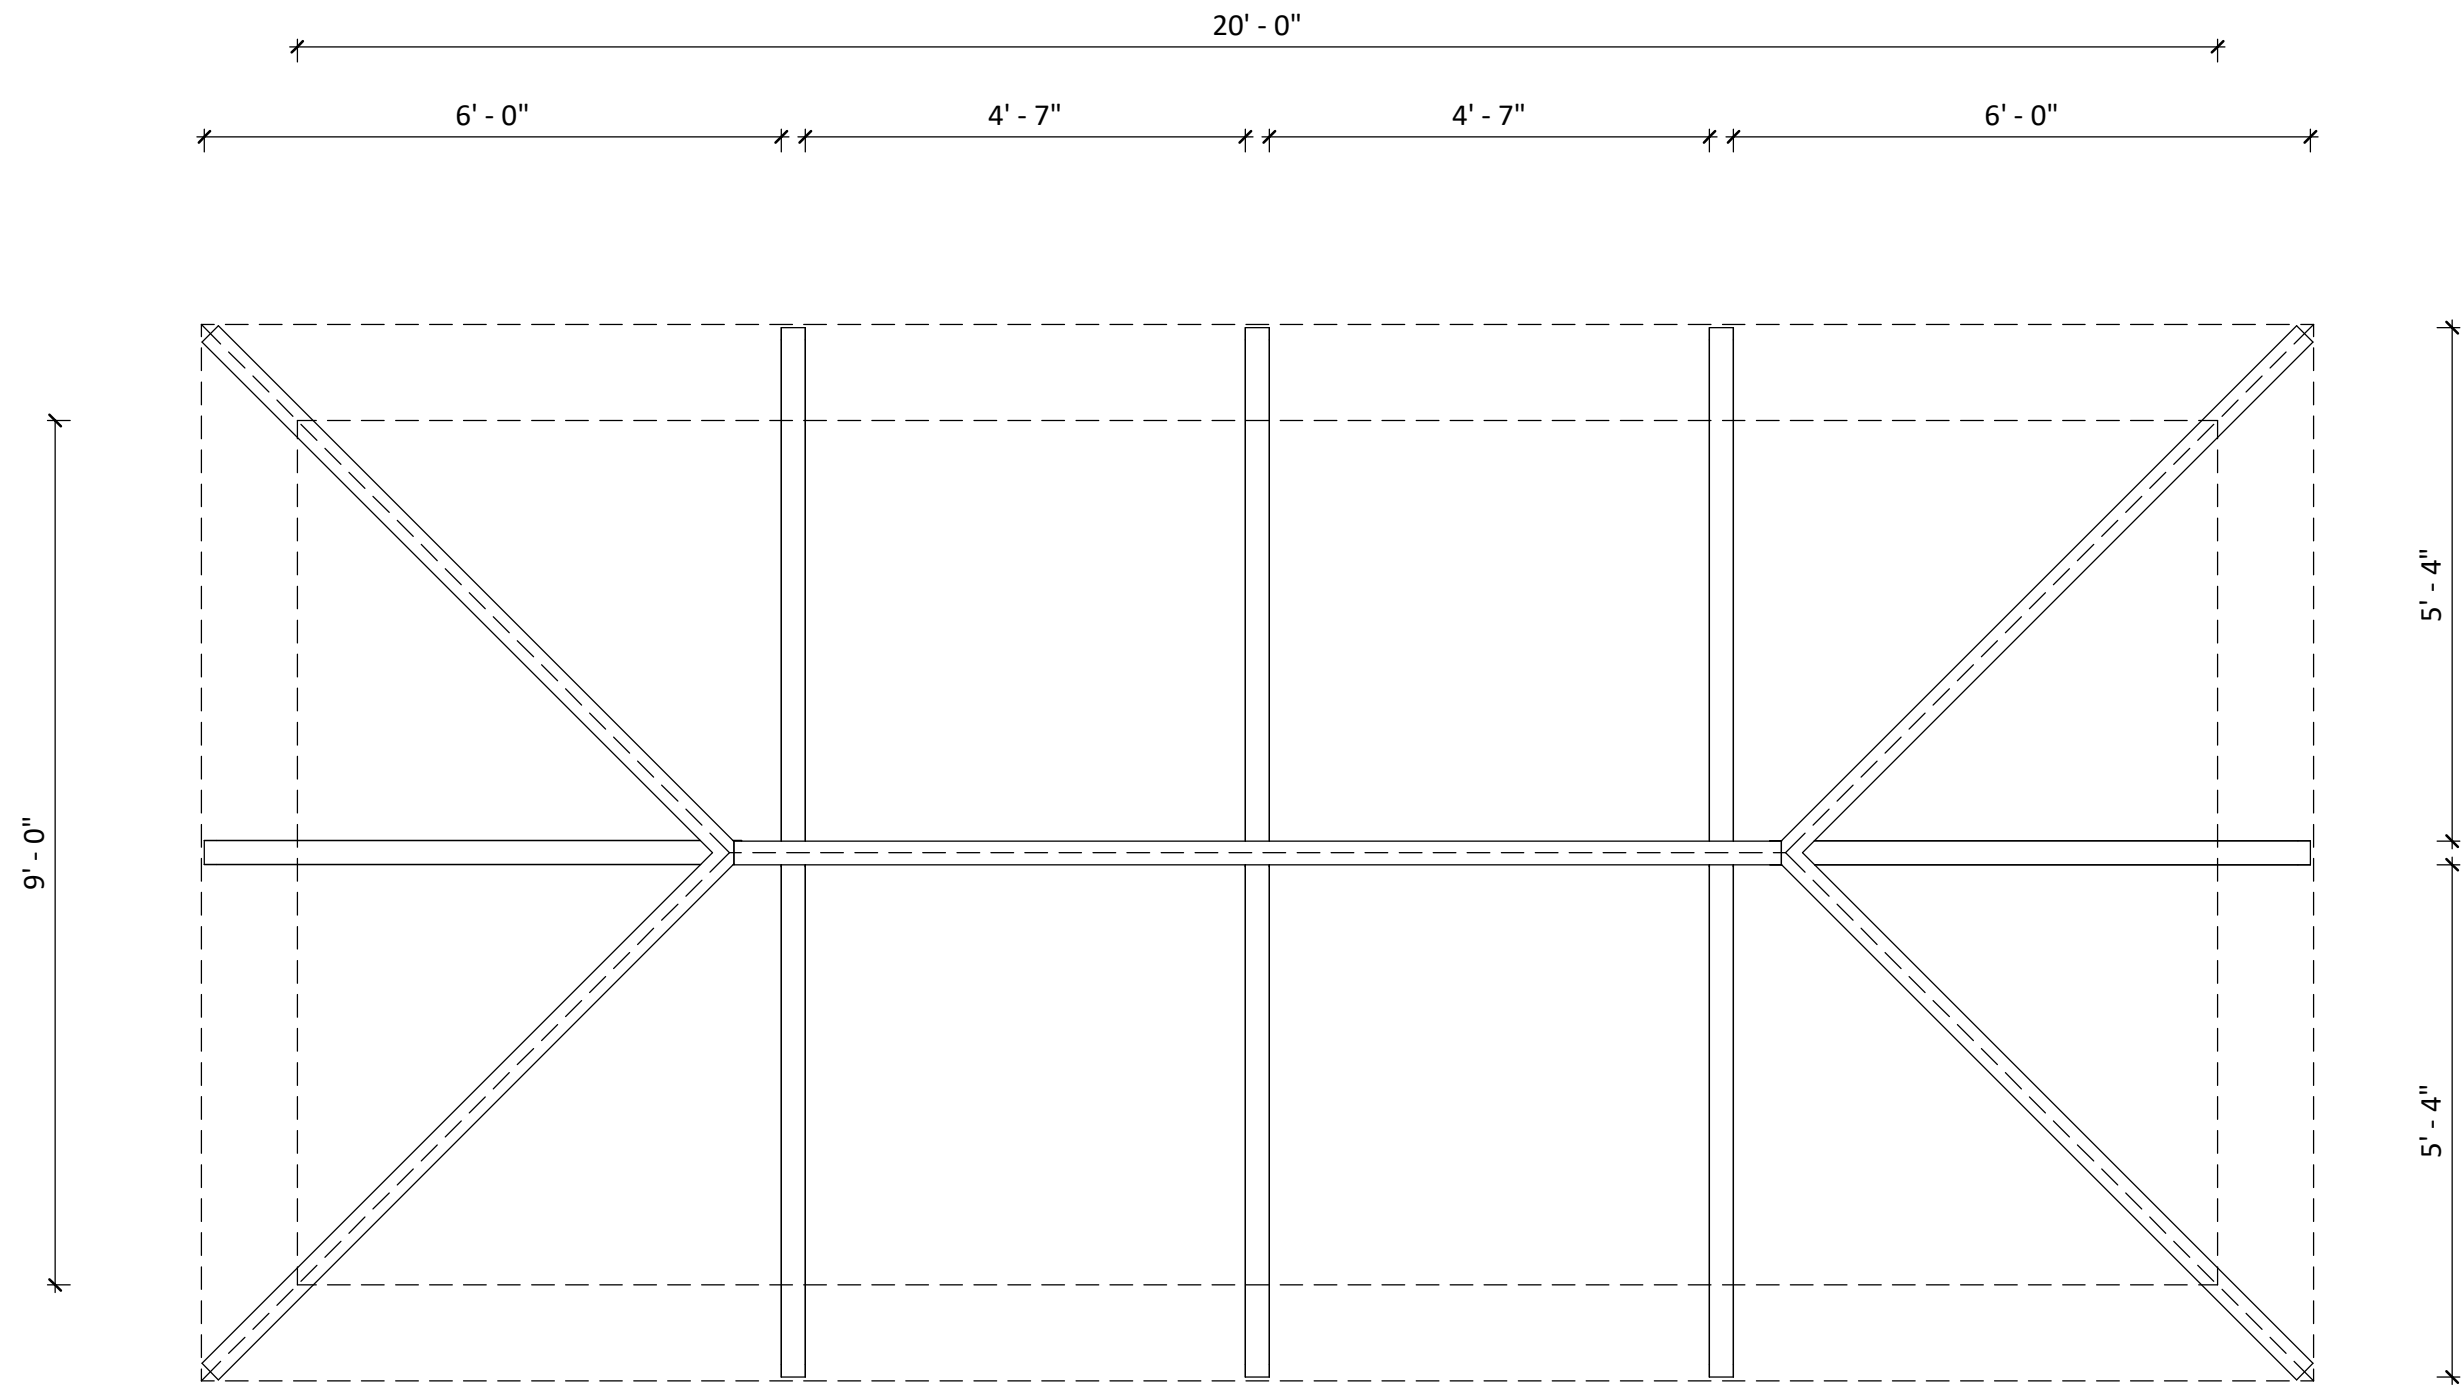


1	ROOF FRAMING PLAN
A102	Scale 1/2" = 1'-0"

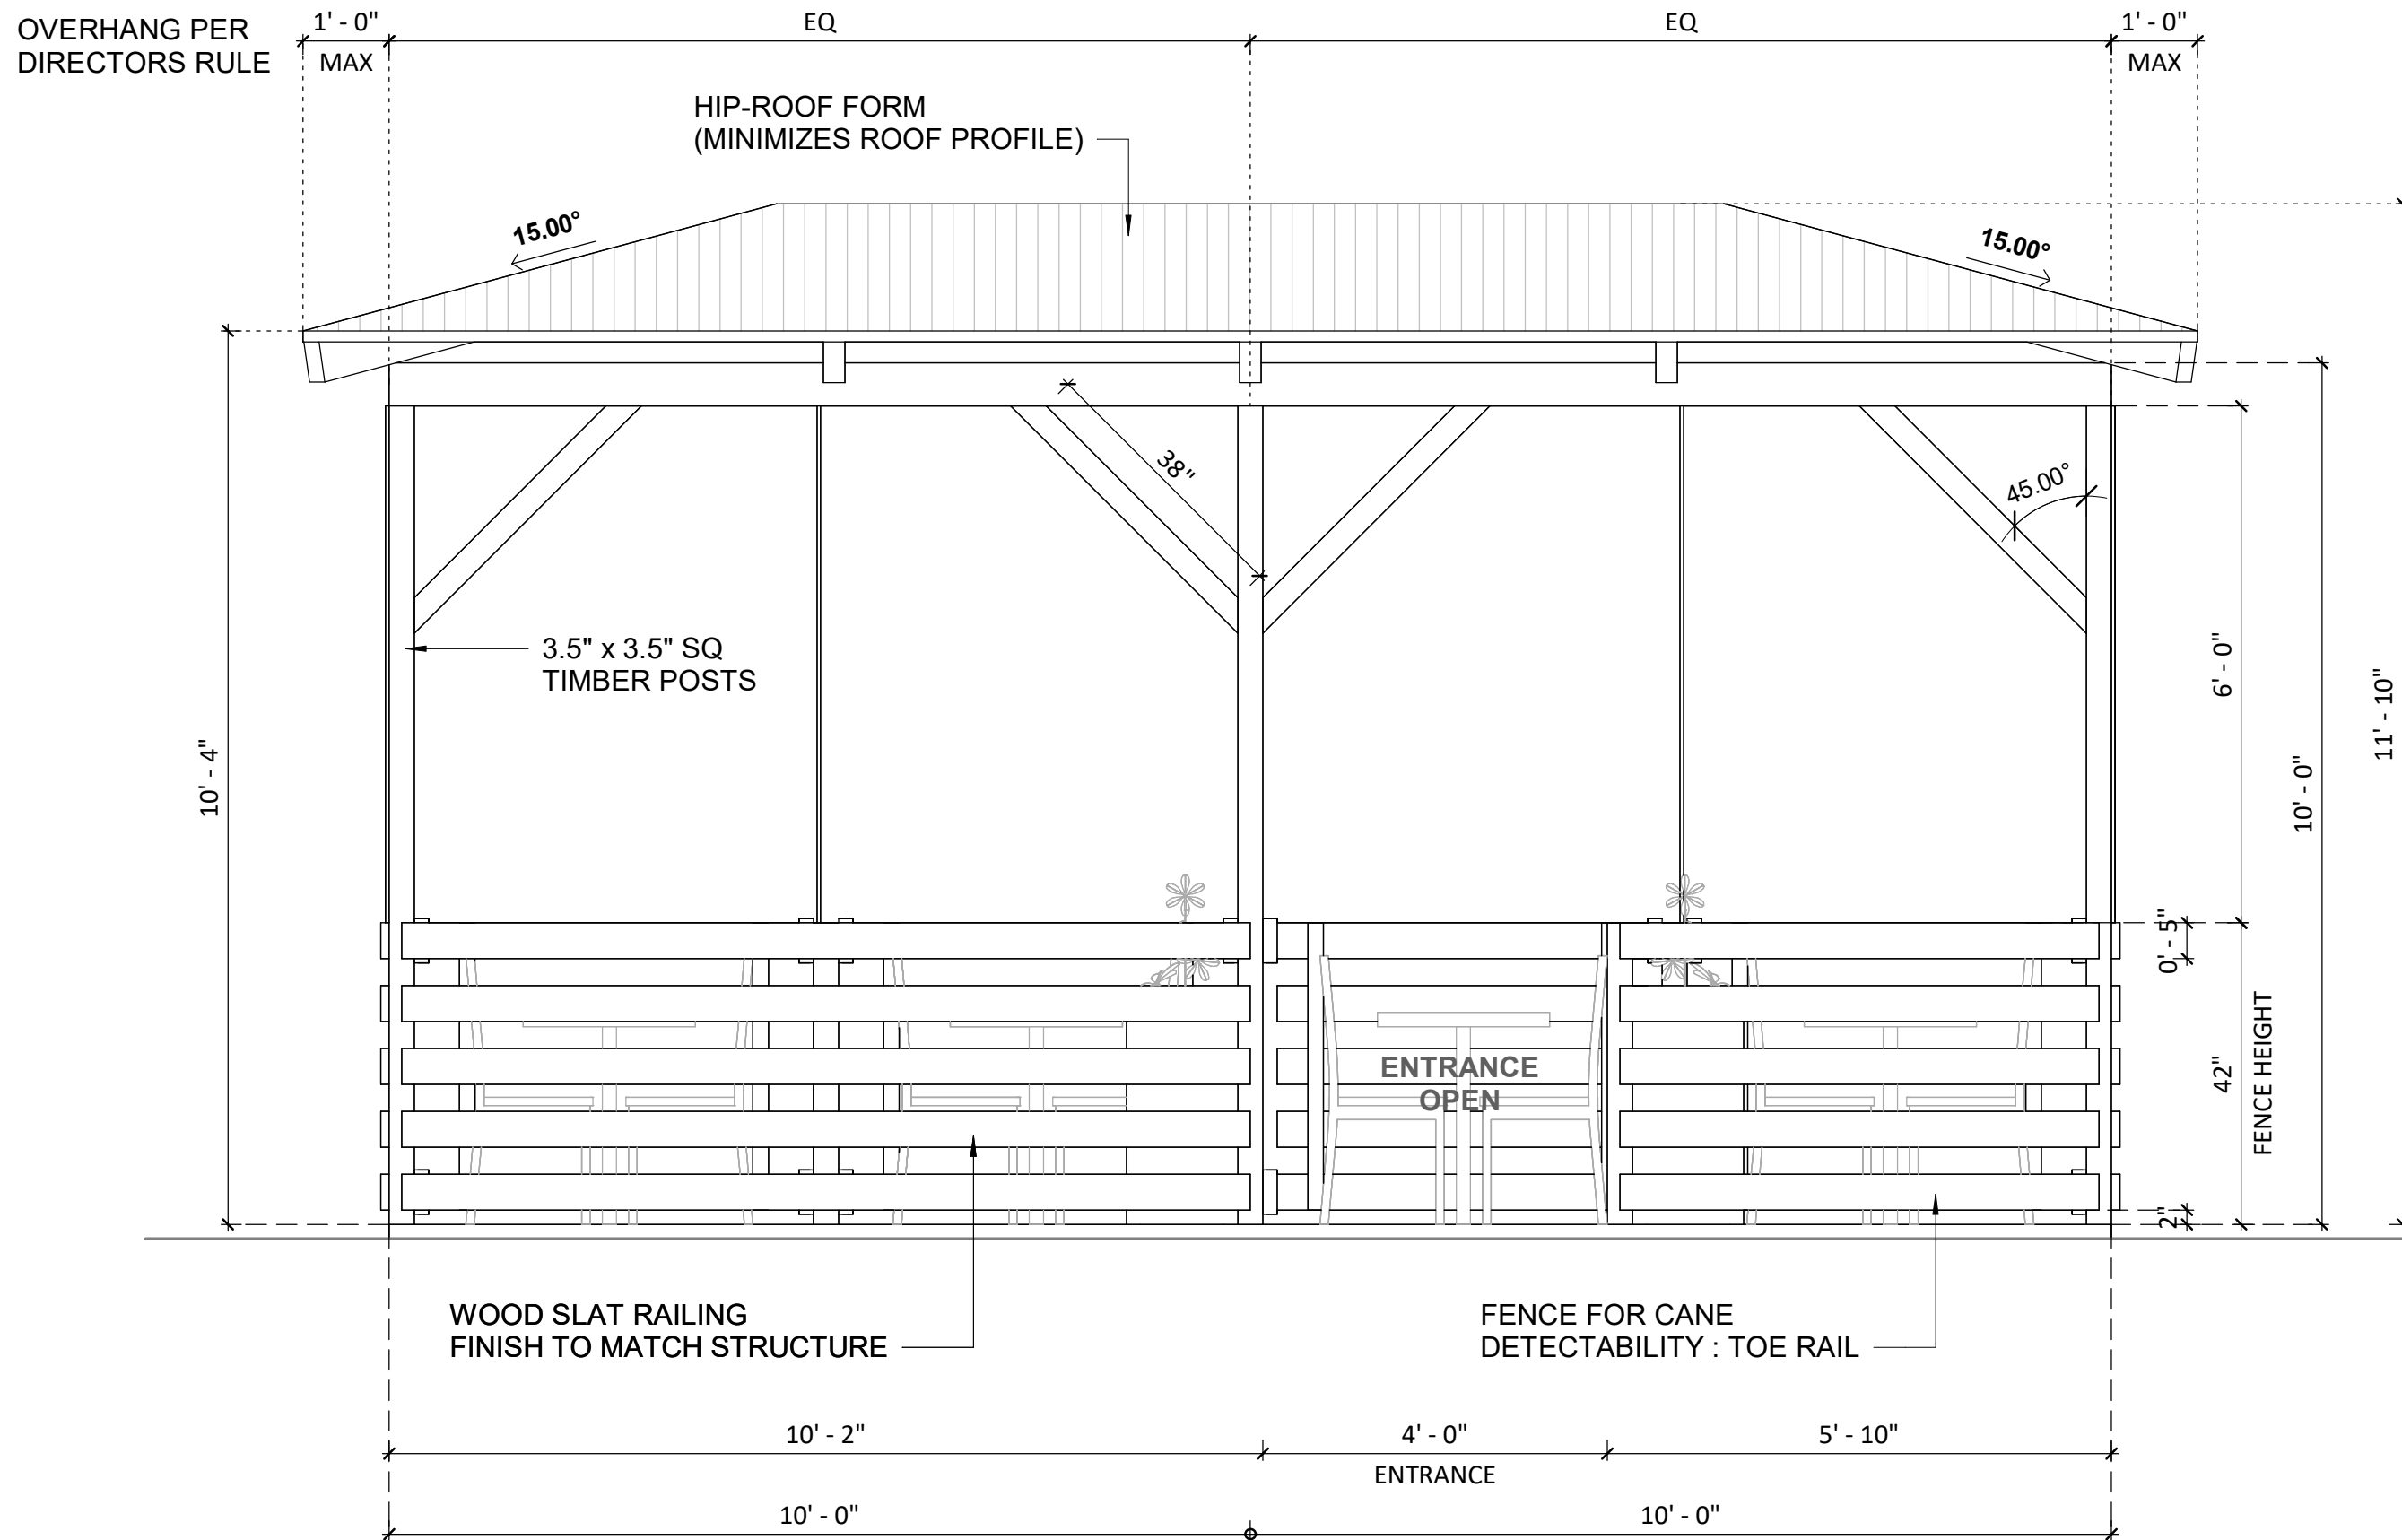


1 **FRONT ELEVATION**
A103 Scale 1/2" = 1'-0"

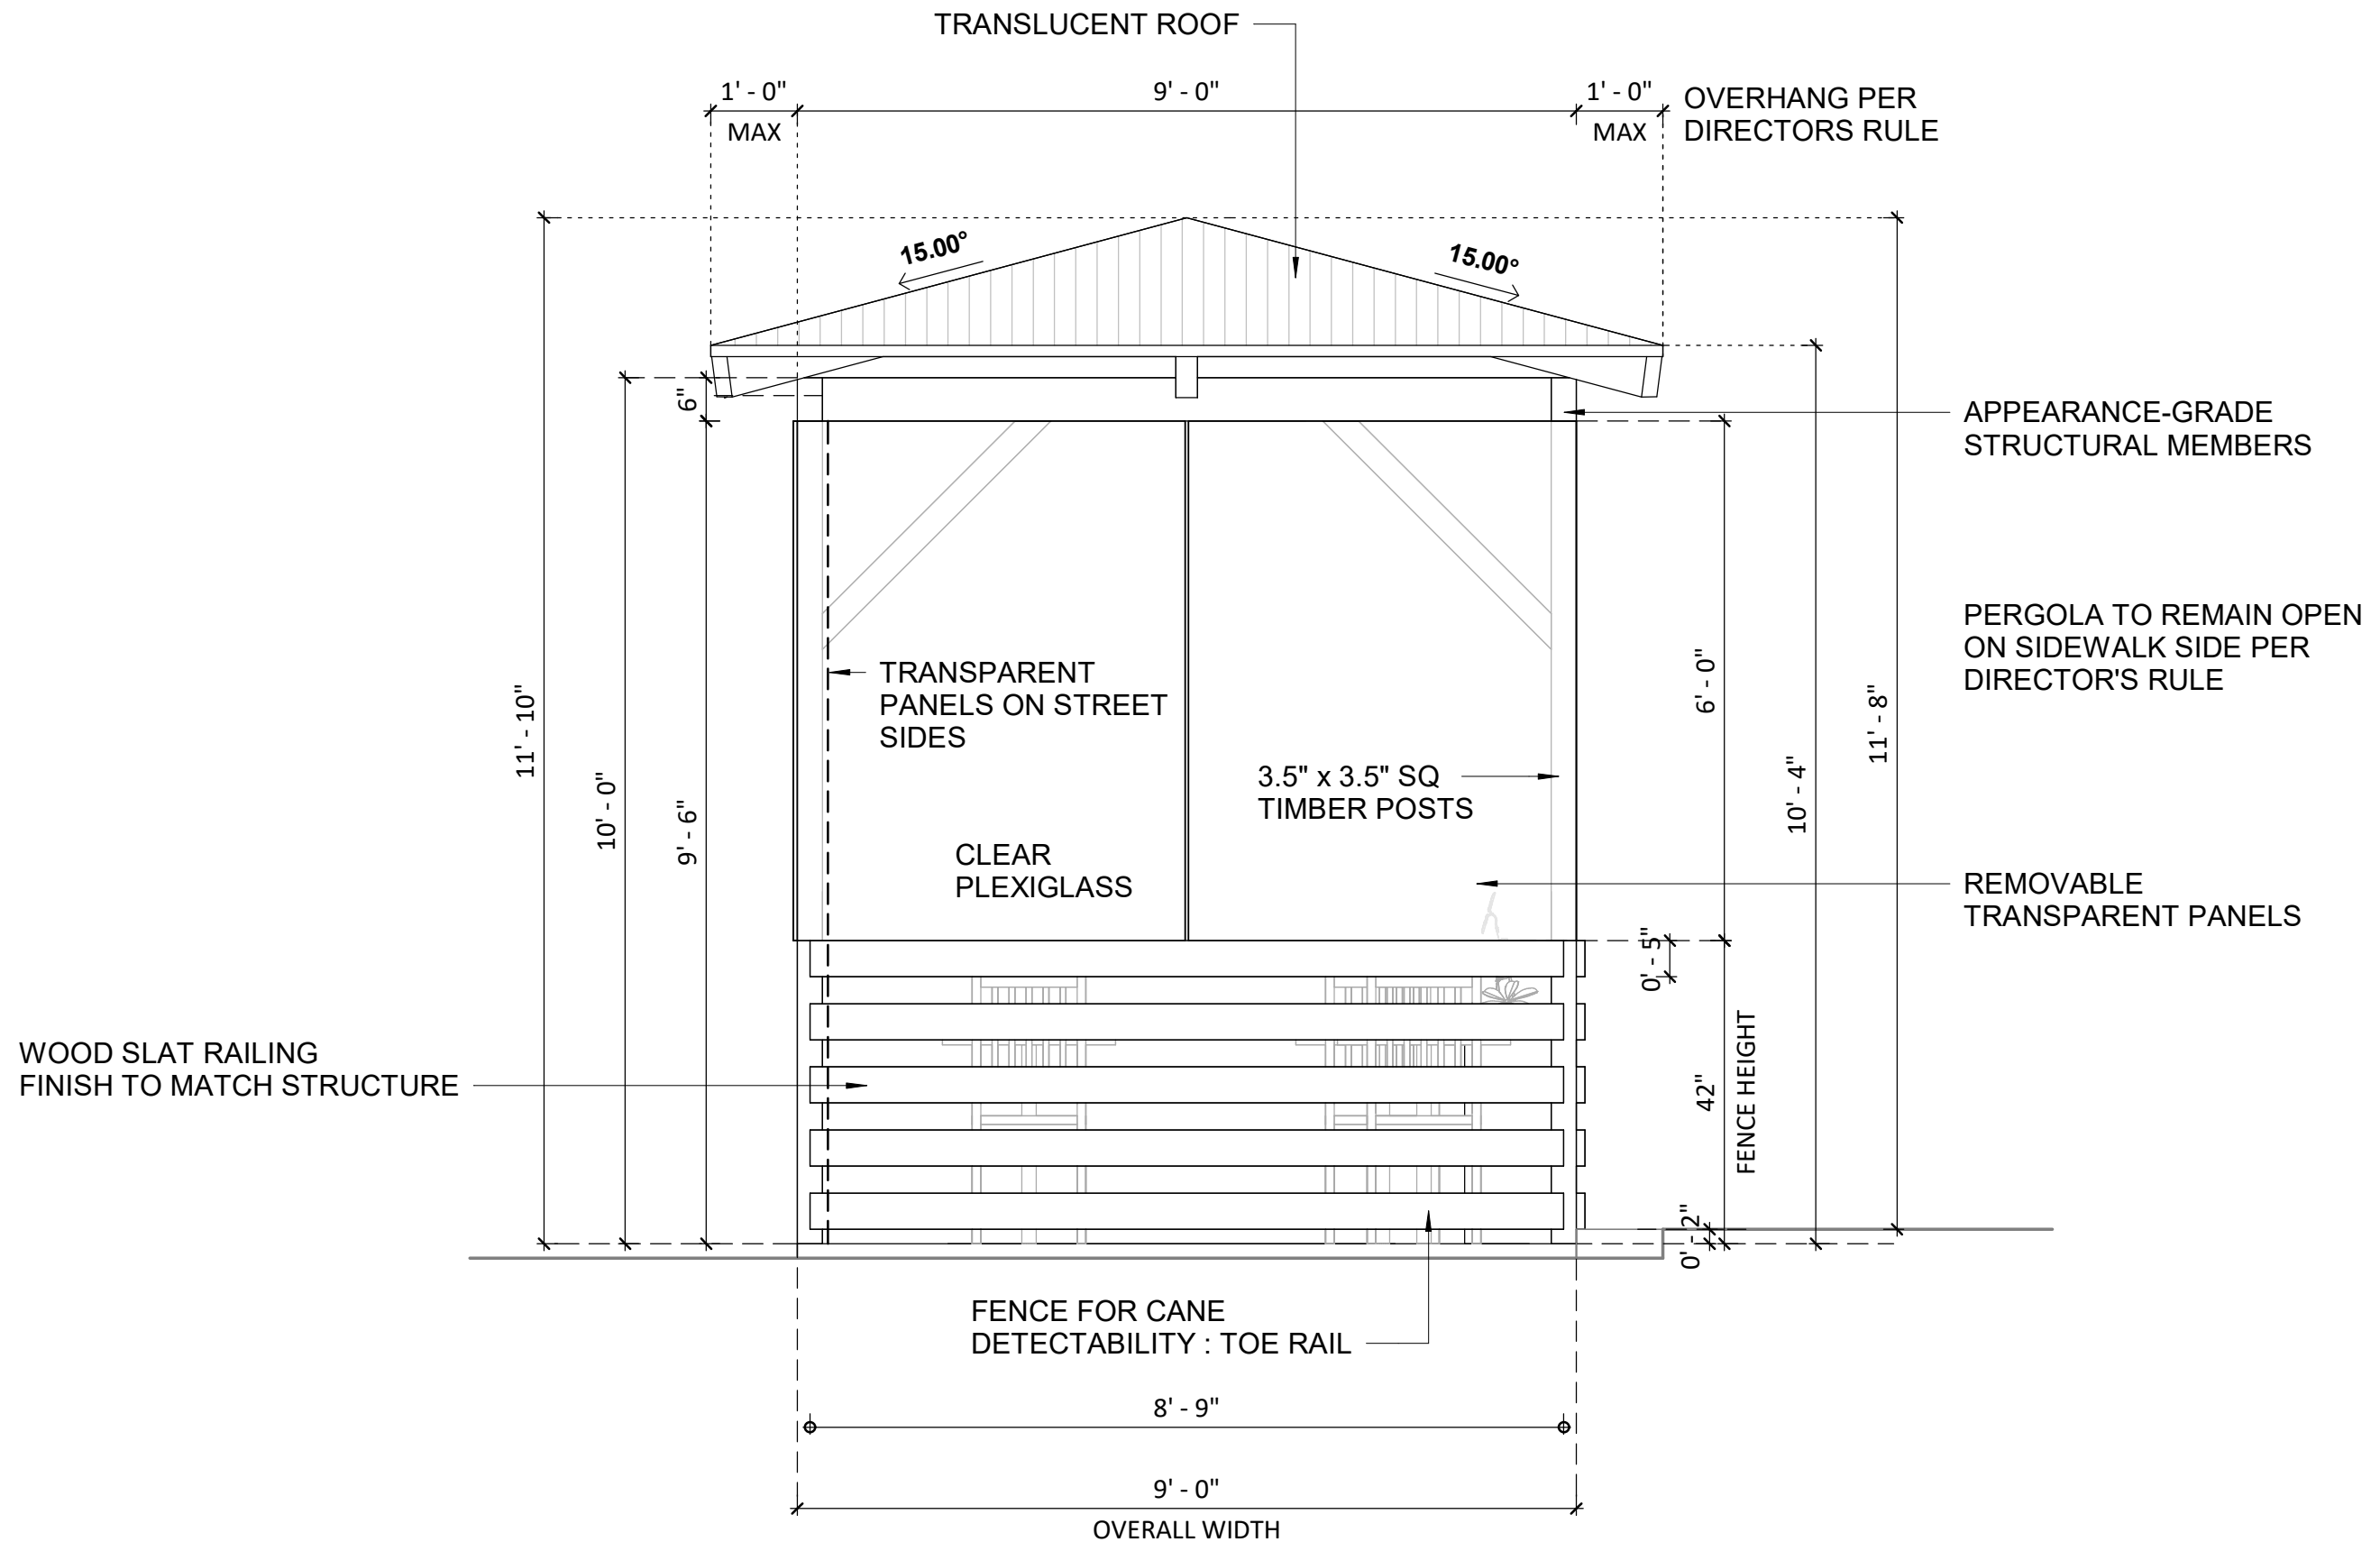

1 **LEFT SIDE ELEVATION**
A104 Scale 1/2" = 1'-0"

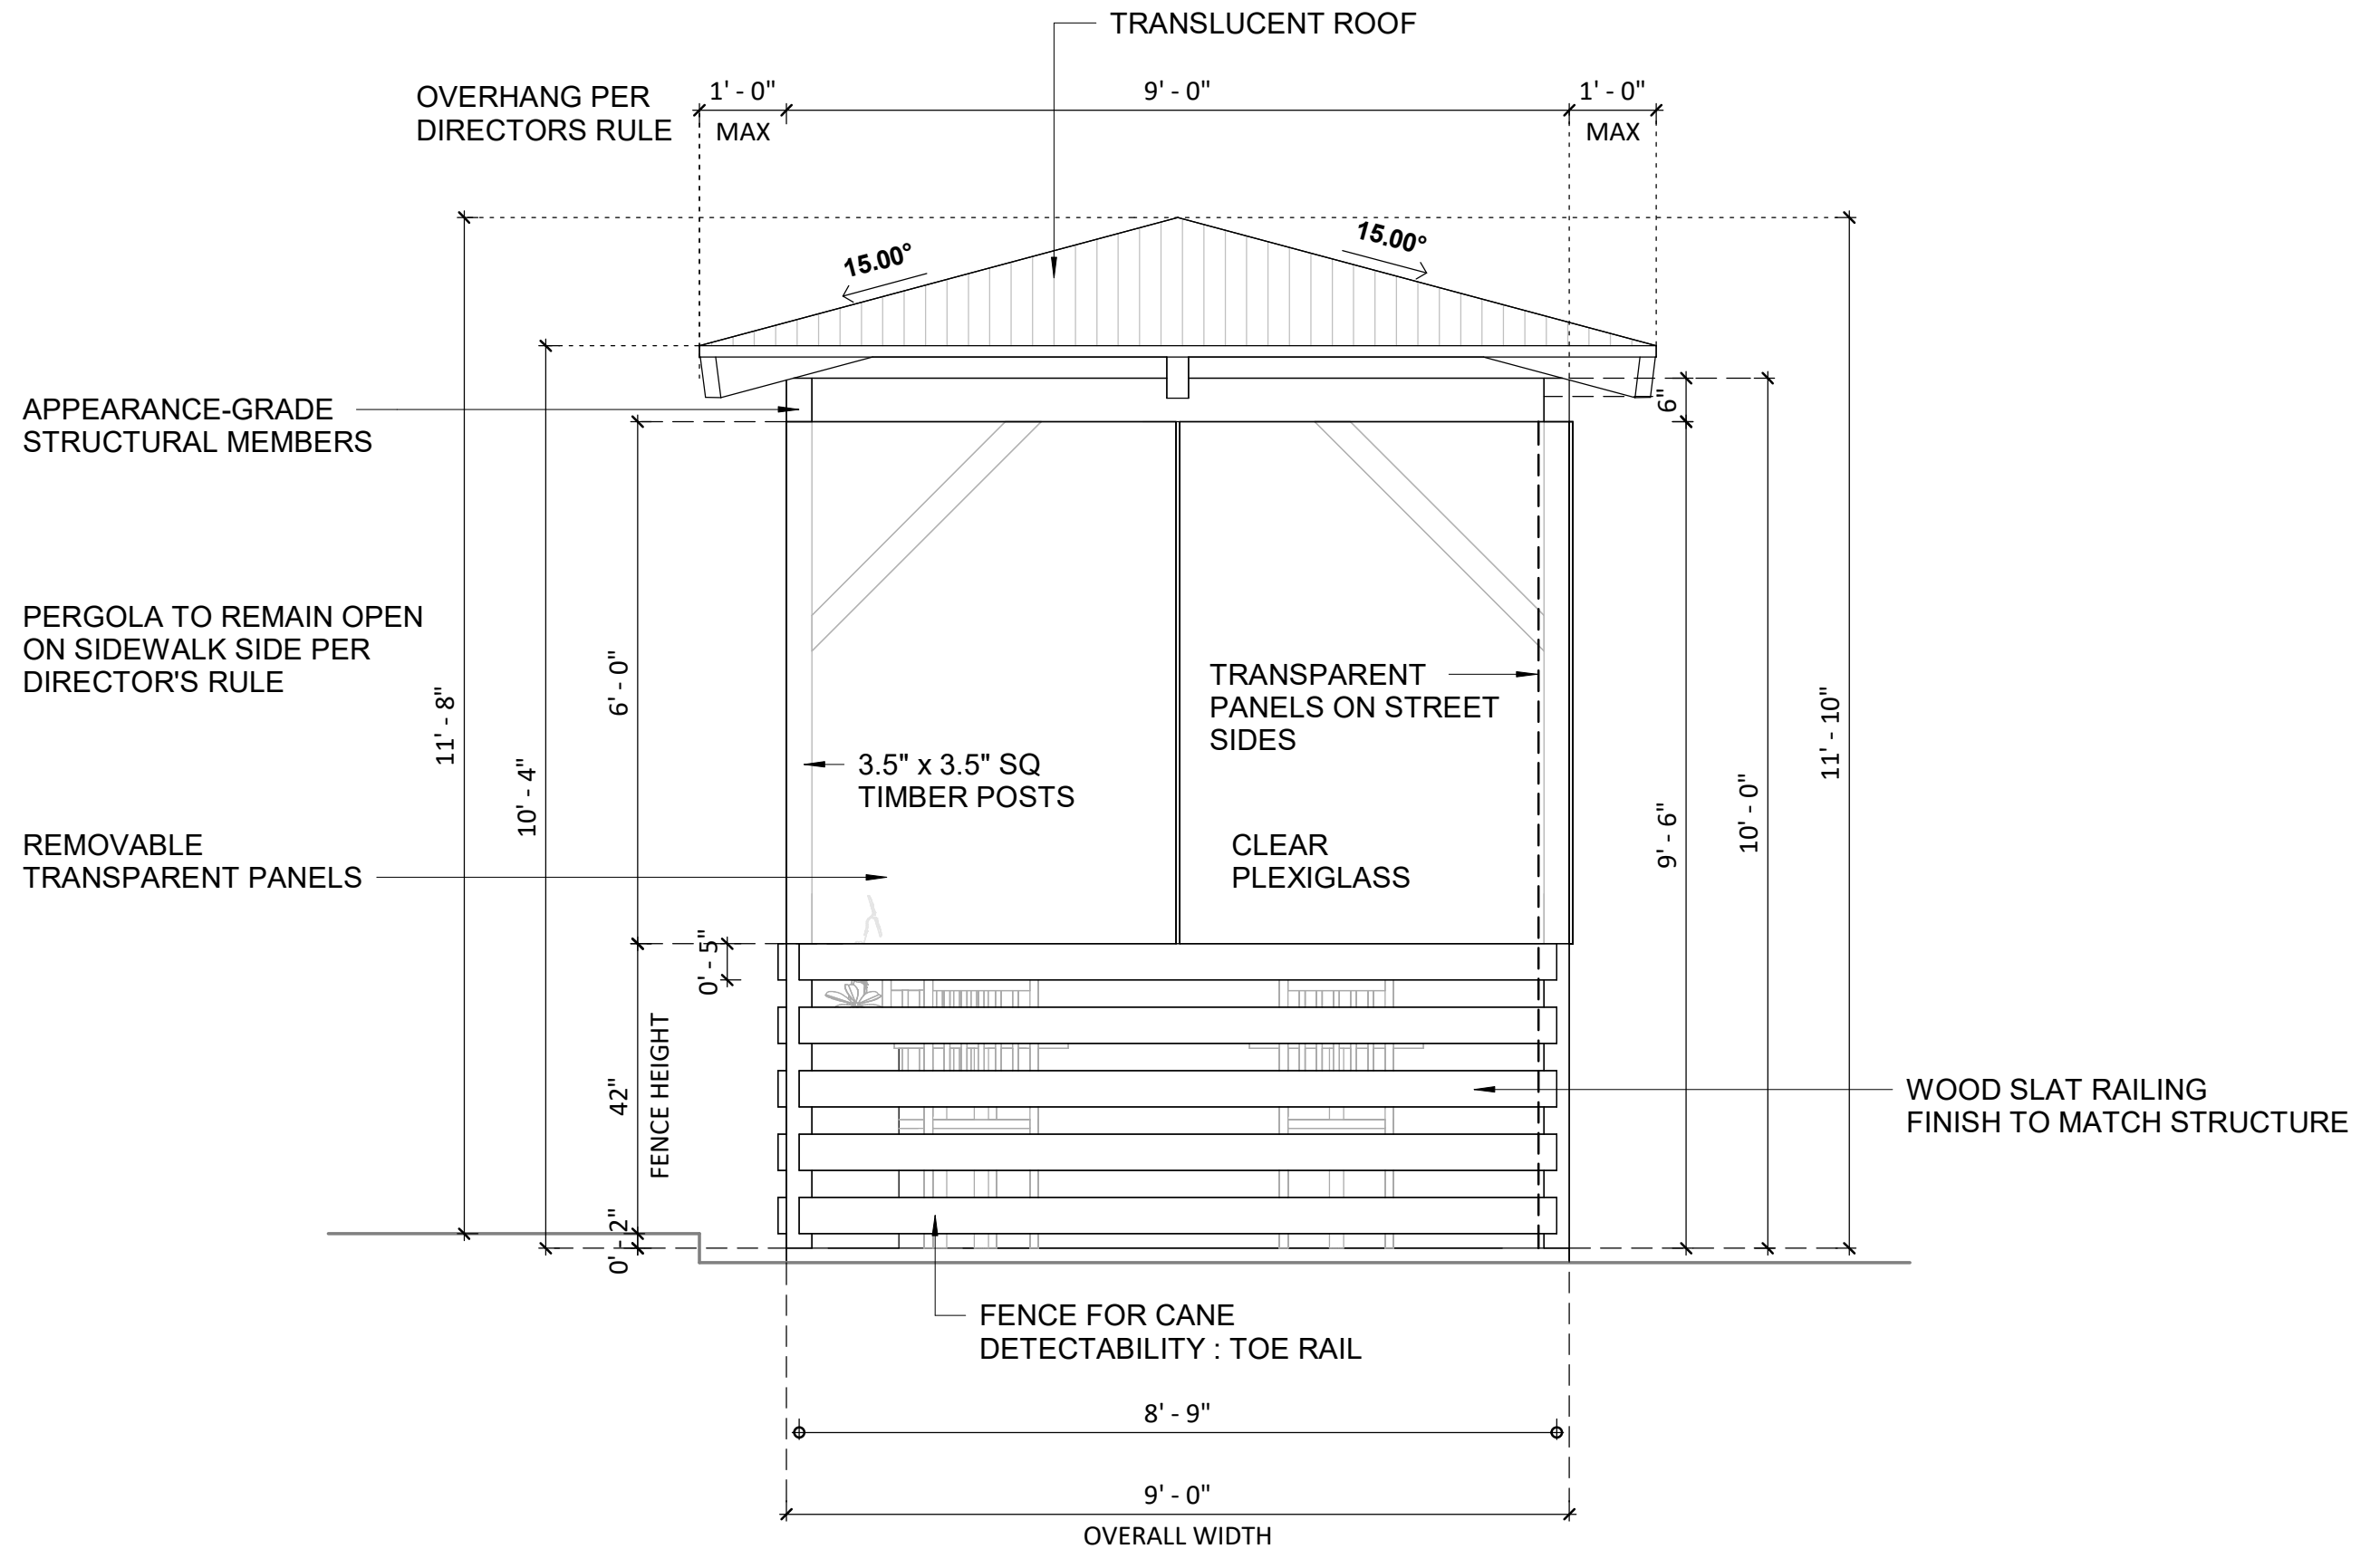

1 **RIGHT SIDE ELEVATION**
A105 Scale 1/2" = 1'-0"

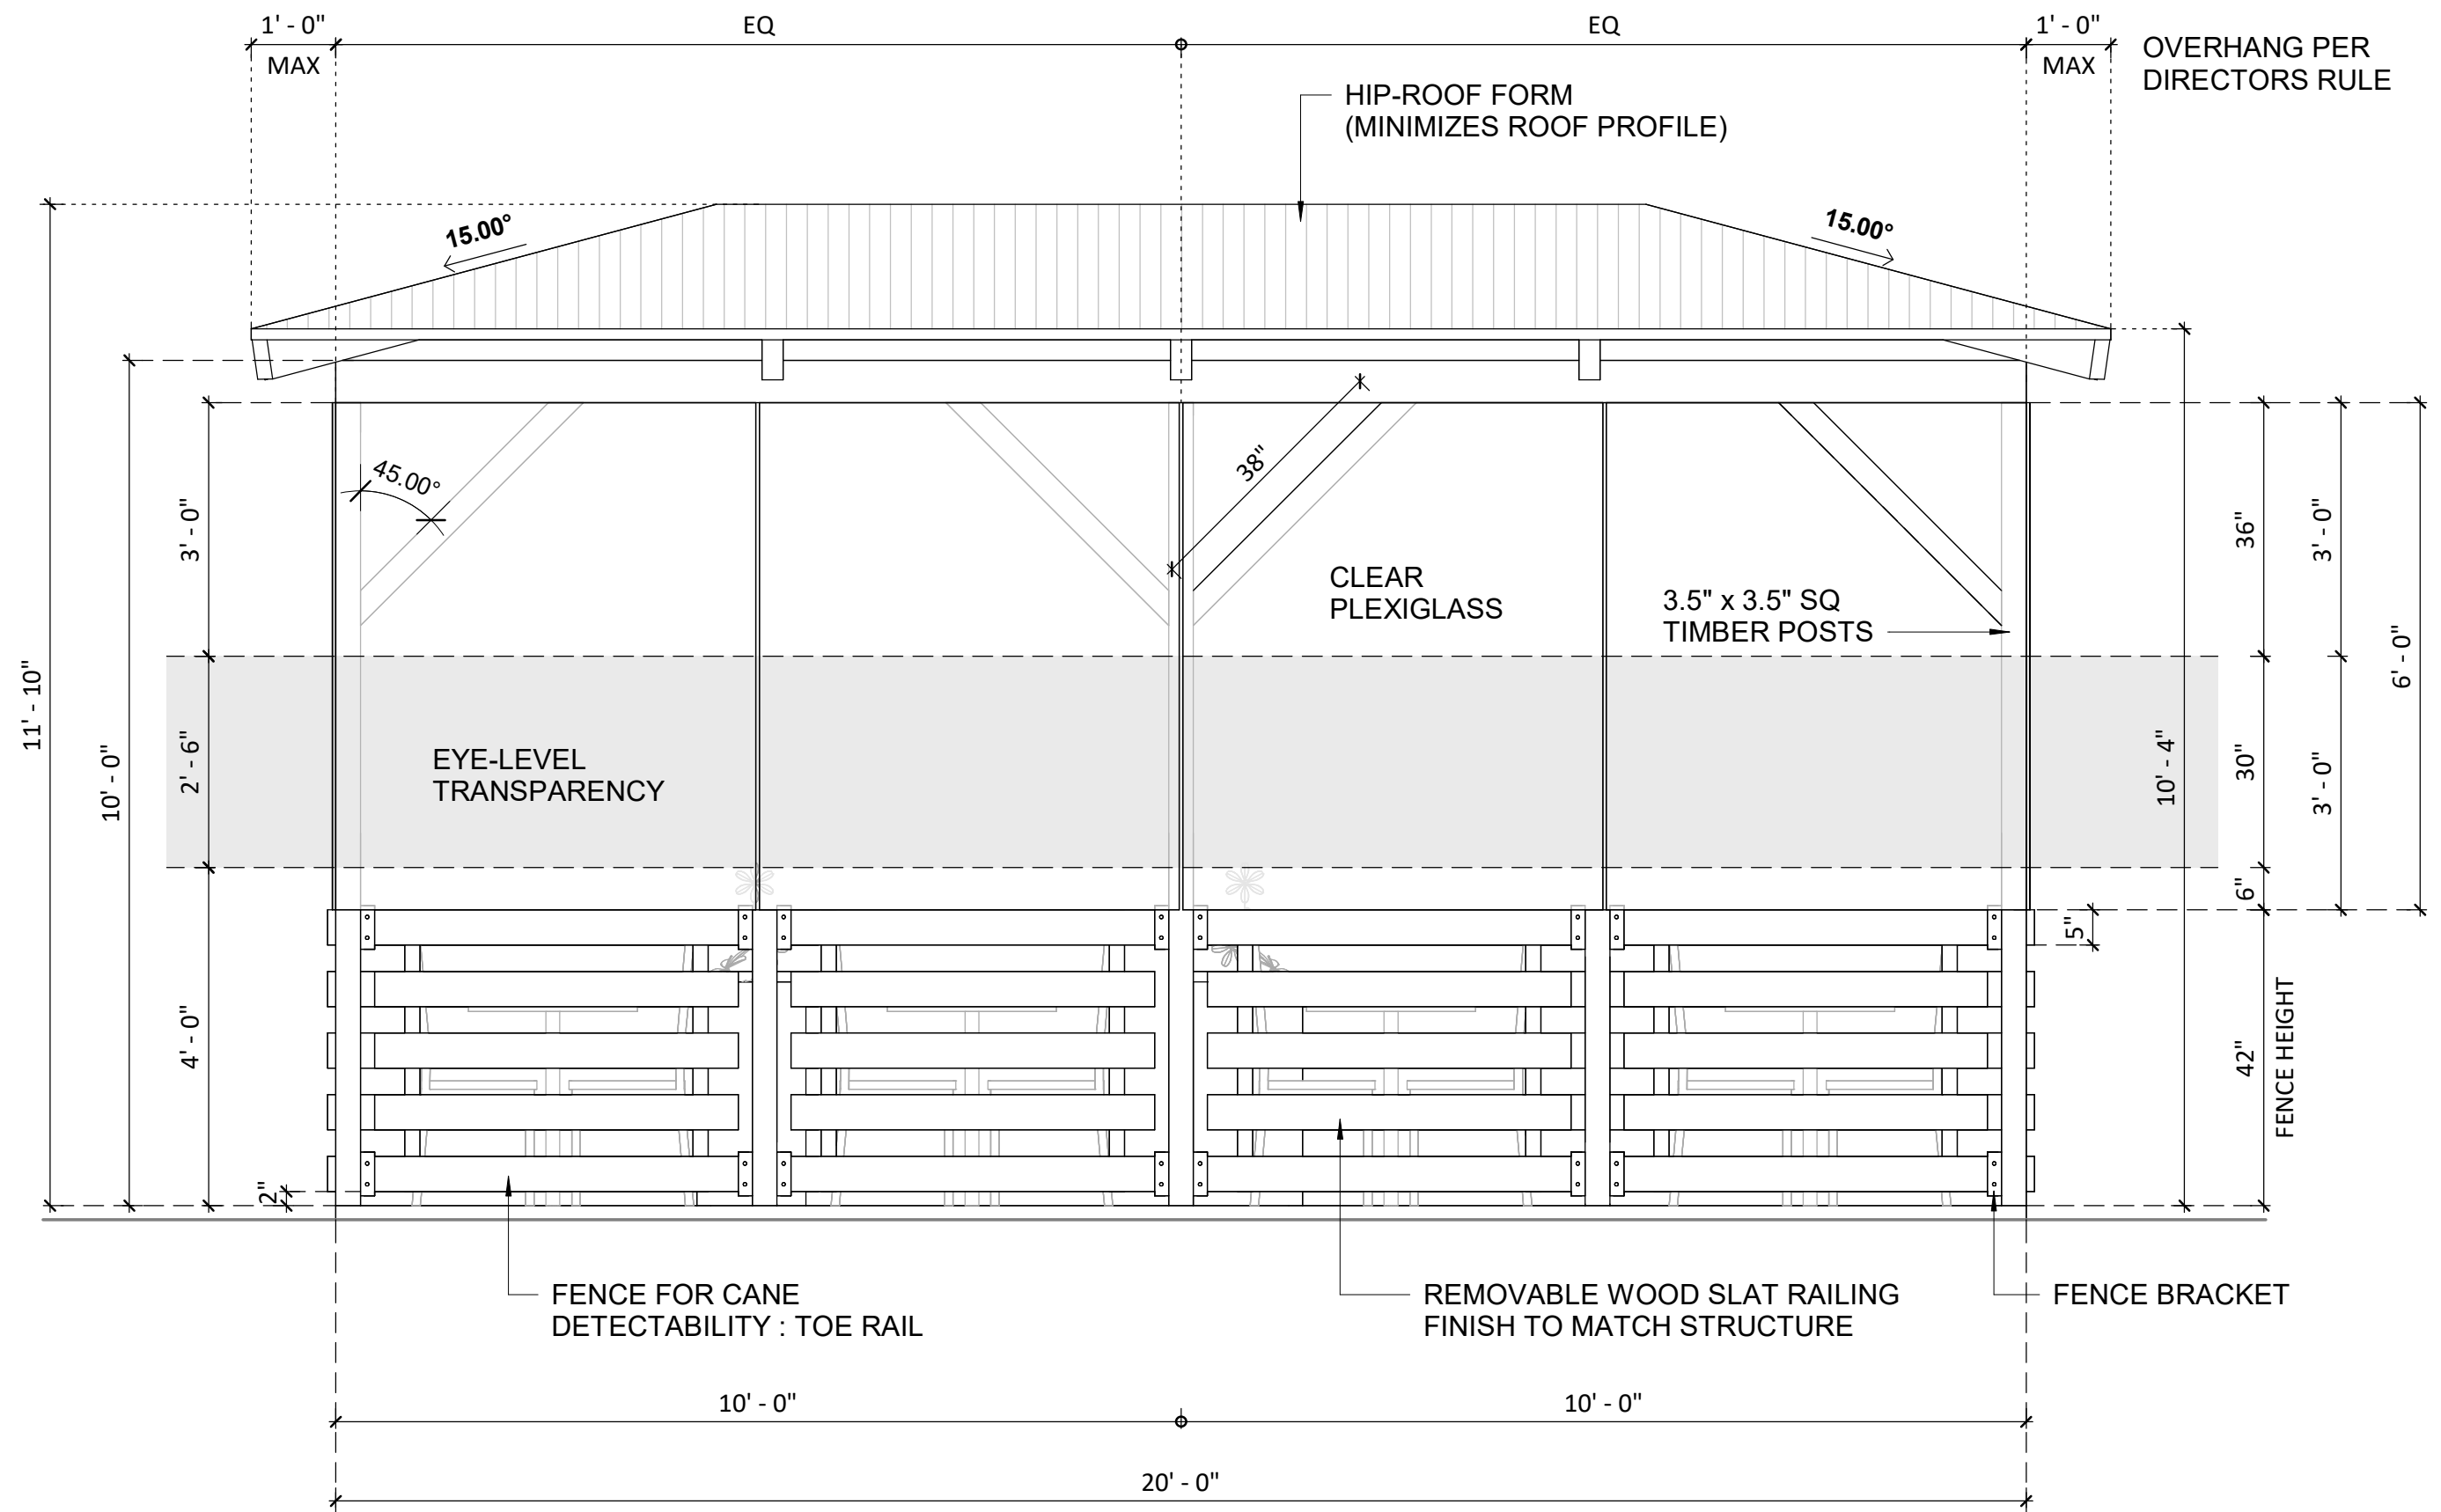


1 STREET ELEVATION
A106 Scale 1/2" = 1'-0"



1 **3D VIEW 1**
A106 Scale




2 **3D VIEW 2**
A106 Scale

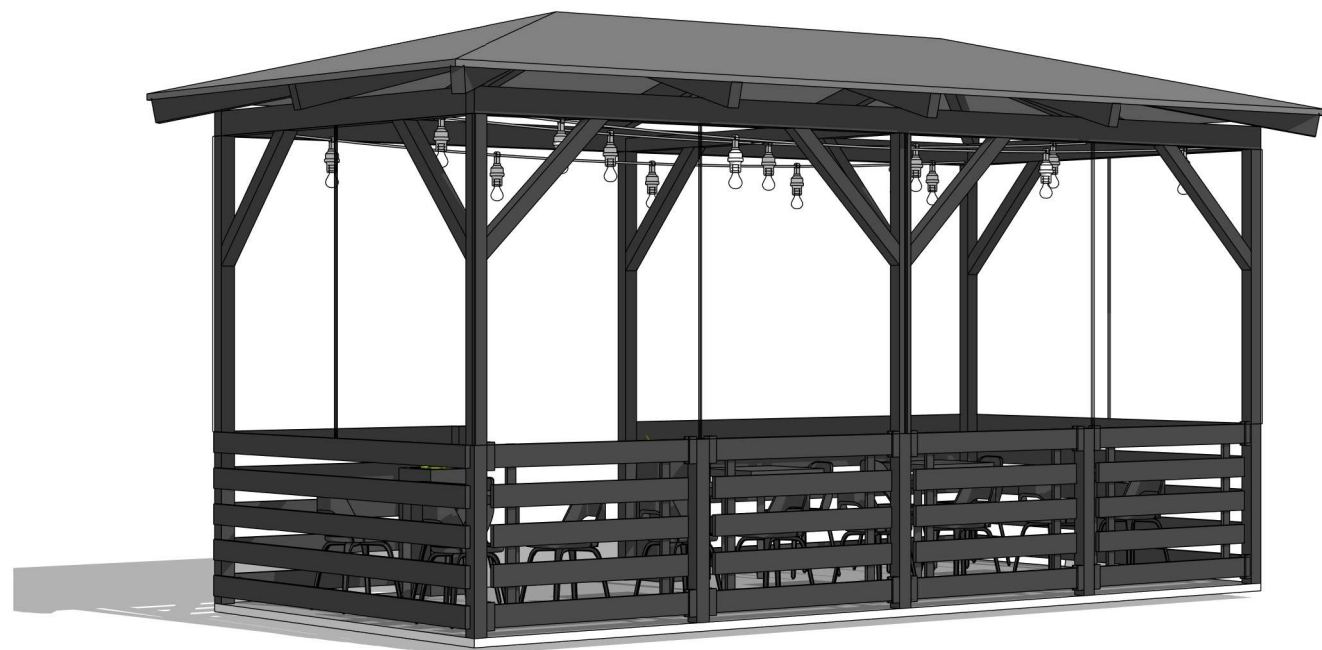

3 **3D VIEW 3**
A106 Scale




4 **3D VIEW 4**
A106 Scale

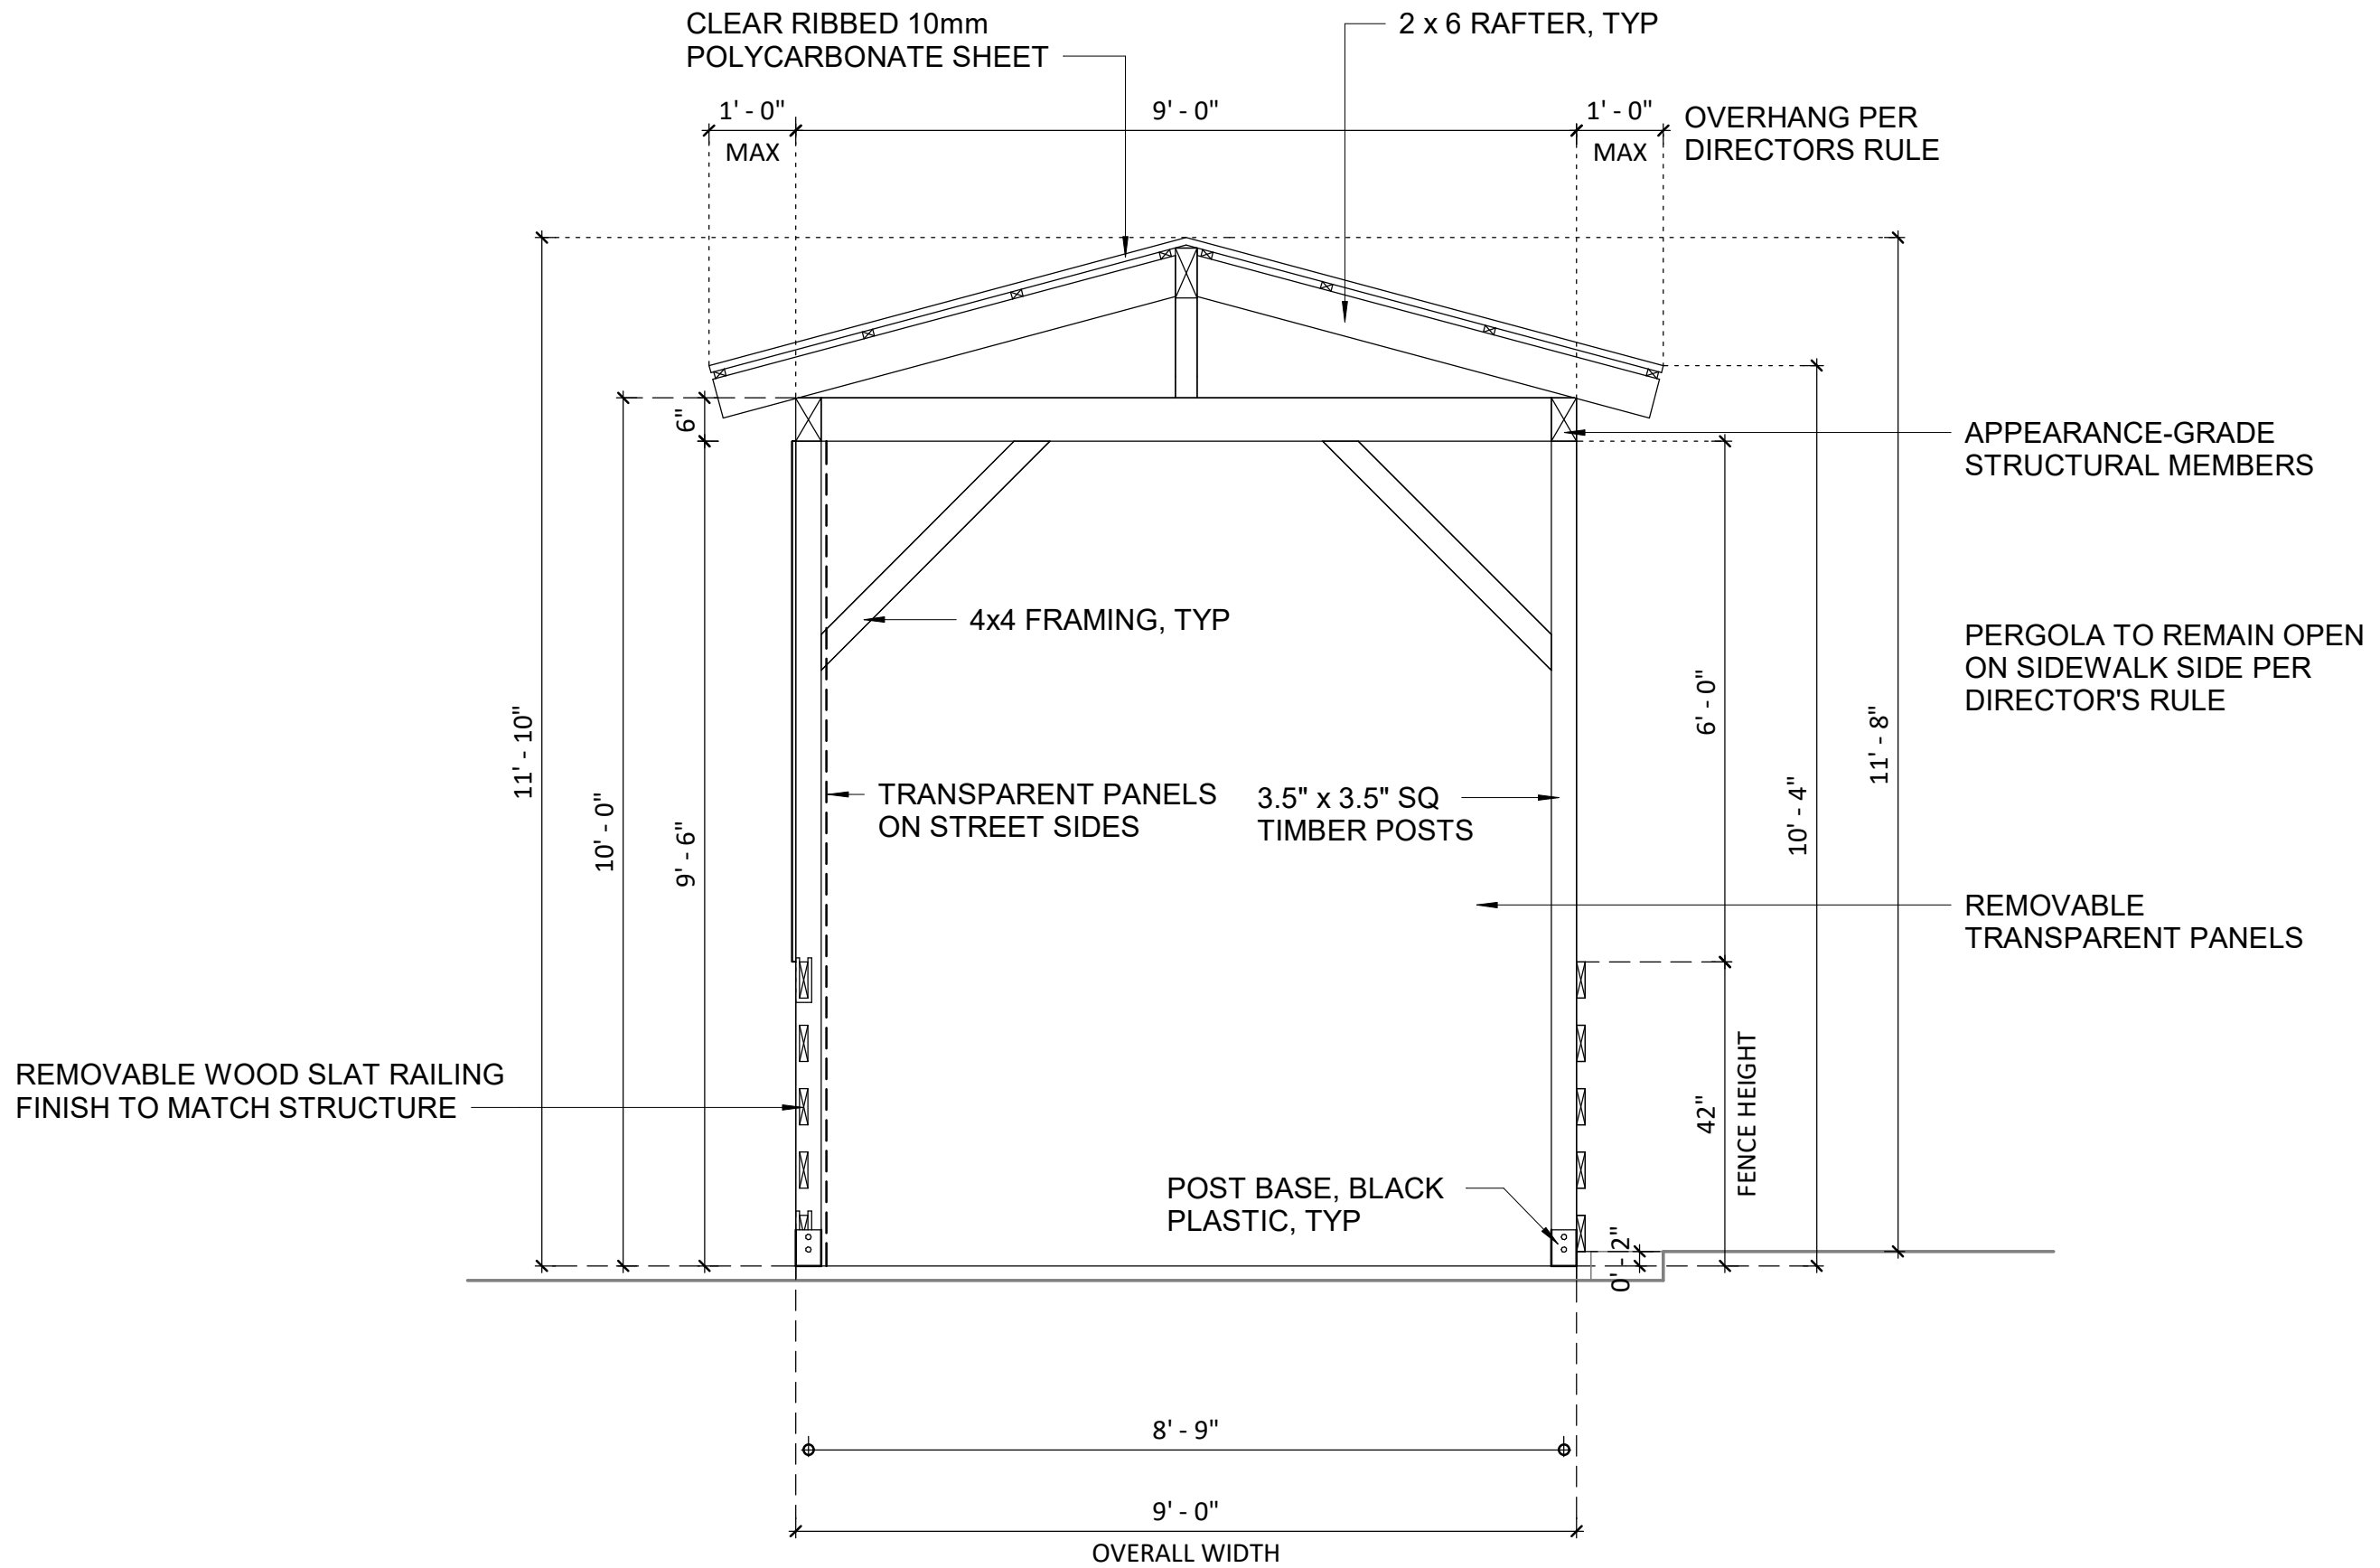



GREEN METAL TABLE

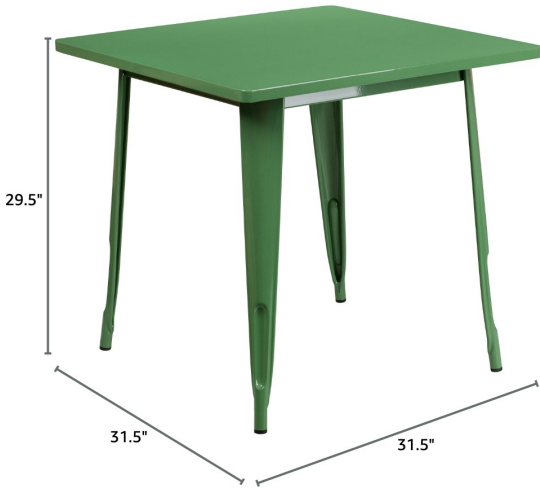

GREEN METAL TABLE DIMENSIONS



BLACK METAL CHAIR



BLACK METAL CHAIR DIMENSIONS

Parking Stop - 6', Rubber, Black/Yellow




Enlarge

- End concrete crumbling and chipping forever.
- Made of recycled rubber.
 - Maintenance free. No painting.
 - Weather resistant. Impervious to sunlight and road salt.
 - Conforms to uneven surfaces. Reflective stripes.
 - Use with [Asphalt](#) and [Concrete Installation Kits](#), sold separately.

MODEL NO.	DESCRIPTION	DIMENSIONS L x W x H	WT. (LBS.)	PRICE EACH		COLOR	IN STOCK SHIPS TODAY
				1	5+		
H-4608B/Y	6' Rubber	72 x 6 x 4"	34	\$70	\$65	Black/Yellow	1 Add

WHEEL STOP
STANDARD DUTY RUBBER WHEEL STOPS

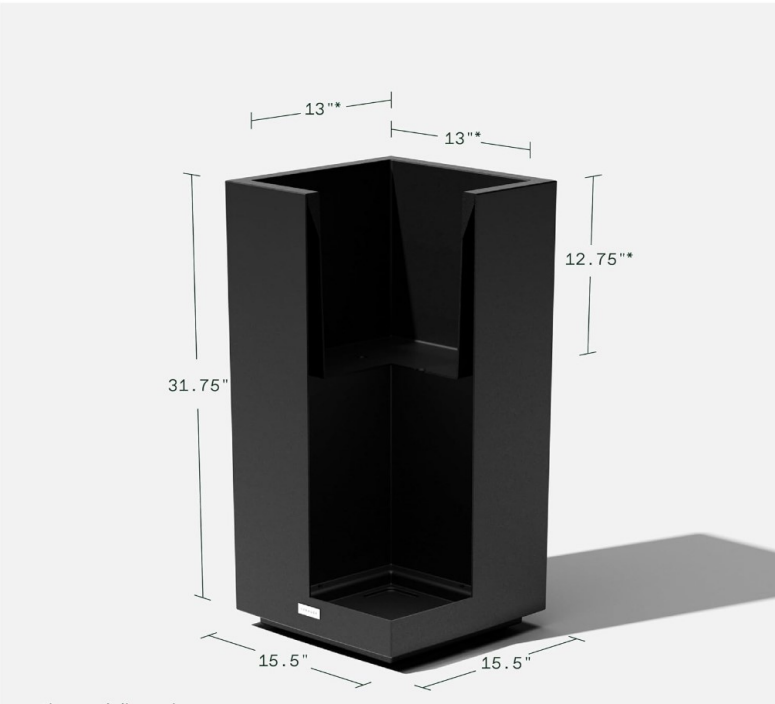

FLOWER POT DIMENSIONS




FLOWER POT



ROOFING

LOCATION: ROOF
MANUFACTURER: PLASKOLITE
MODEL: POLYGAL TWINWALL
TYPE: ROOFING PANELS
SIZE: 48' x 96" PANELS, 10 mm THICK
MATERIAL: DOUBLE-WALL POLYCARBONATE SHEET
COLOR: CLEAR, RIBBED (79% LIGHT TRANSMITTANCE)
INSTALLATION: PANELS/RIBS SPAN FROM ROOF RIDGE TO ROOF EAVE, WITH BUTT-JOINTS AT PANEL EDGES. PANELS ARE SCREWED DIRECTLY TO THE PERGOLA'S ROOF STRUCTURAL MEMBERS WITH EXTERIOR-GRADE SCREWS AND BLACK NEOPRENE WASHERS.

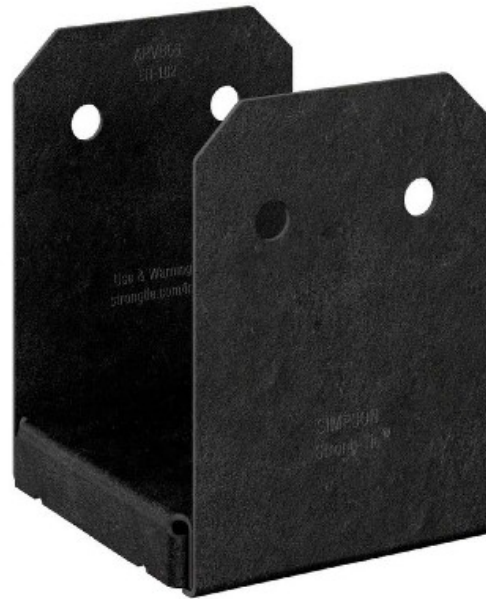

POST BASE

LOCATION: AT BOTTOM OF EACH STRUCTURAL POST
MANUFACTURER: TBD
INSTALLATION: STRUCTURAL WOOD COLUMNS ARE INSERTED INTO THE POST BASES, THEN MECHANICALLY FASTENED TO THE BASES WITH BLACK STAINLESS STEEL SCREWS. BASES ARE THEN MECHANICALLY FASTENED TO THE GROUND.
- USE SIMPSON 1/4" Ø x 5" TITEN HD ANCHOR ON OPPOSITE SIDES OF POST (2 TOTAL PER POST)
CONNECTION



Sponsored ⓘ

LED Outdoor String Lights Patio - 50FT Dimmable Hanging Light with Remote, Waterproof Shatterproof Edison Bulbs, 3...




FRAMING LUMBER

LOCATION: PERGOLA ROOF STRUCTURE, STRUCTURAL POSTS, FENCE
SIZE: 2X4, 2X6, 4X4
MATERIAL: DOUGLAS FIR
COLOR: APPEARANCE GRADE STRUCTURE W/CLEAR FINISH, NATURAL WOOD PER DON GUIDELINES
INSTALLATION: TYPICAL WOOD-FRAMING THROUGHOUT STRUCTURE, CONNECTED WITH GALVANIZED FRAMING NAILS AND BLACK STRUCTURAL PLATE CONNECTORS.

Gardner

4.75 Gal. Black Beauty Asphalt Fence Paint

★★★★★ (239) Questions & Answers (141)

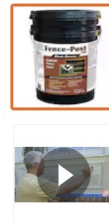

Hover Image to Zoom

Slipfence (Brand Rating: 4.3/5) ⓘ

Black Aluminum Fence Bracket Kit (6-Pack)


★★★★★ (10) Questions & Answers (11)



TYPICAL SITE

TOP EDGE

BOTTOM EDGE

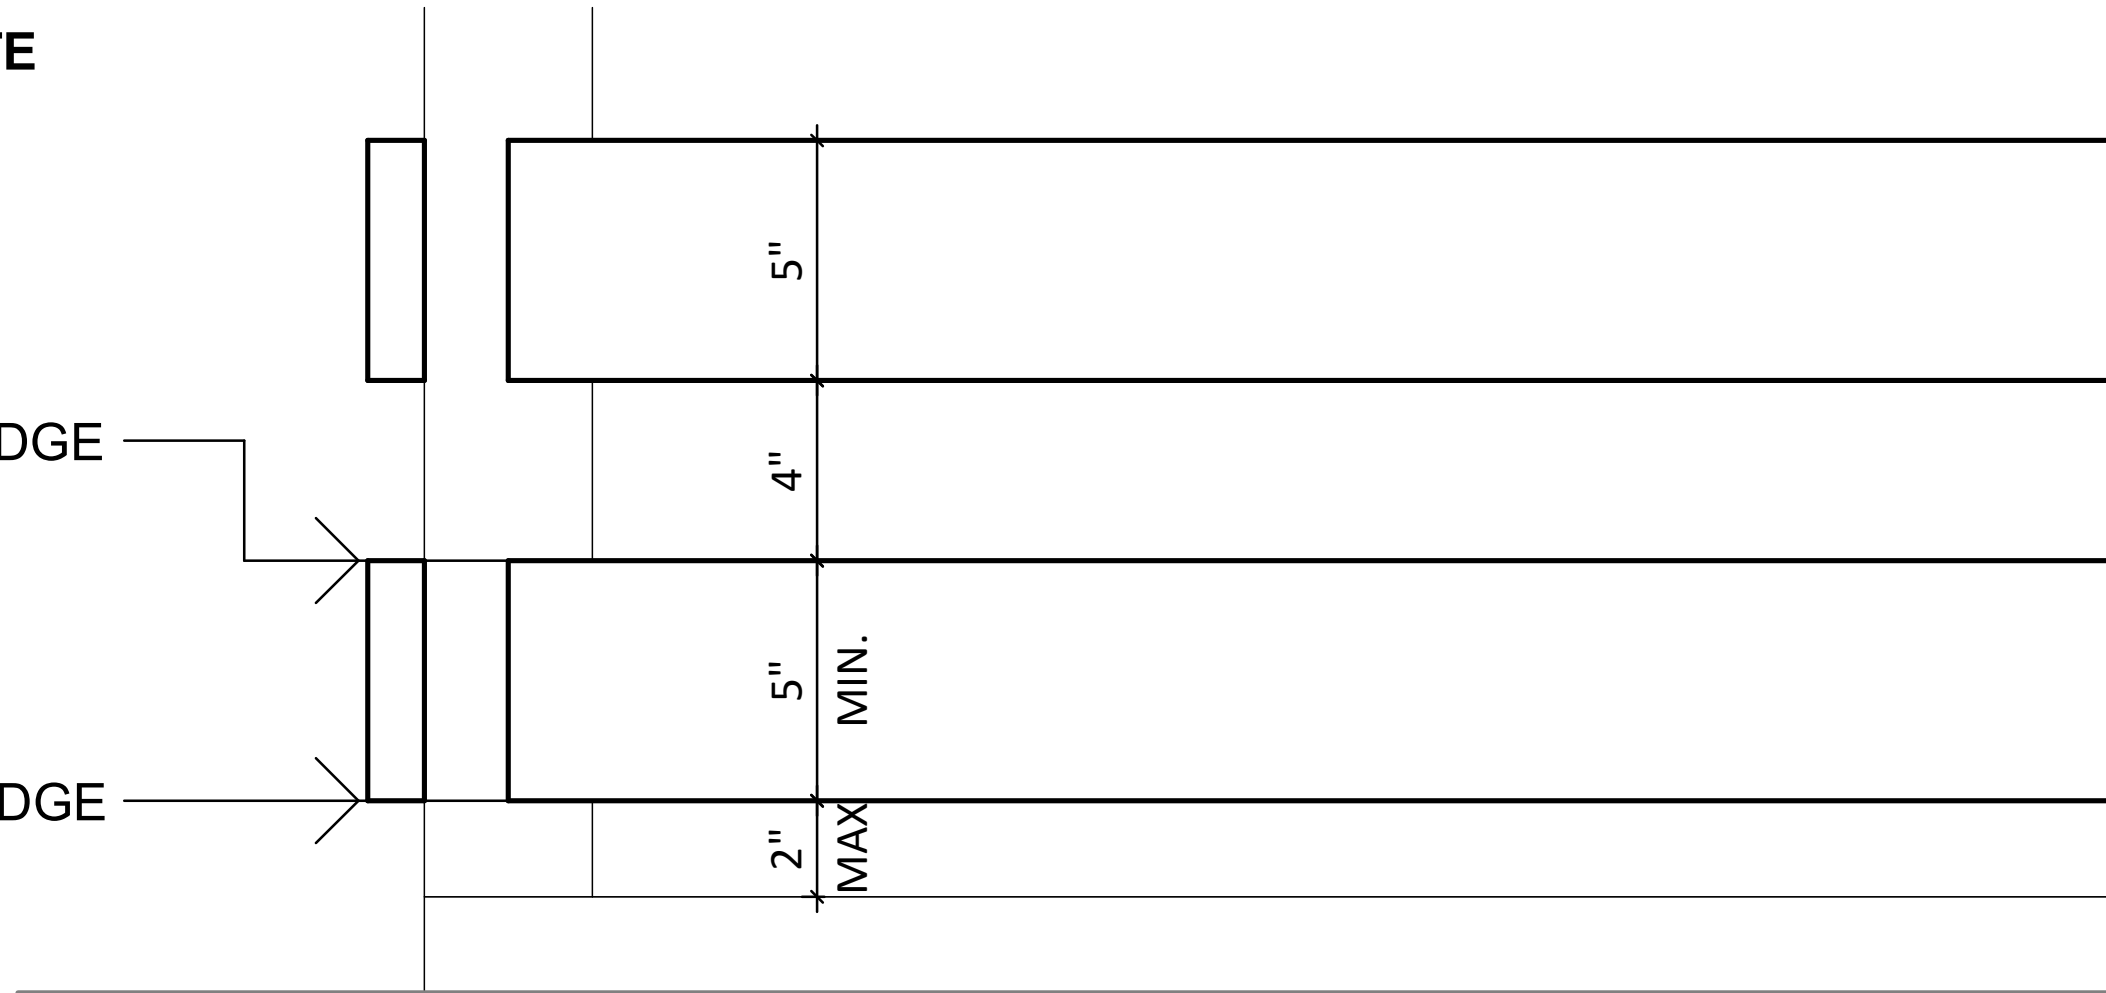

1

A108

FENCING DESIGN FOR CANE DETECTABILITY : TOE RAIL

Scale 3" = 1'-0"

