23RD AVENUE CORRIDOR IMPROVEMENTS PROJECT
PHASE 1 - E JOHN ST TO S JACKSON ST

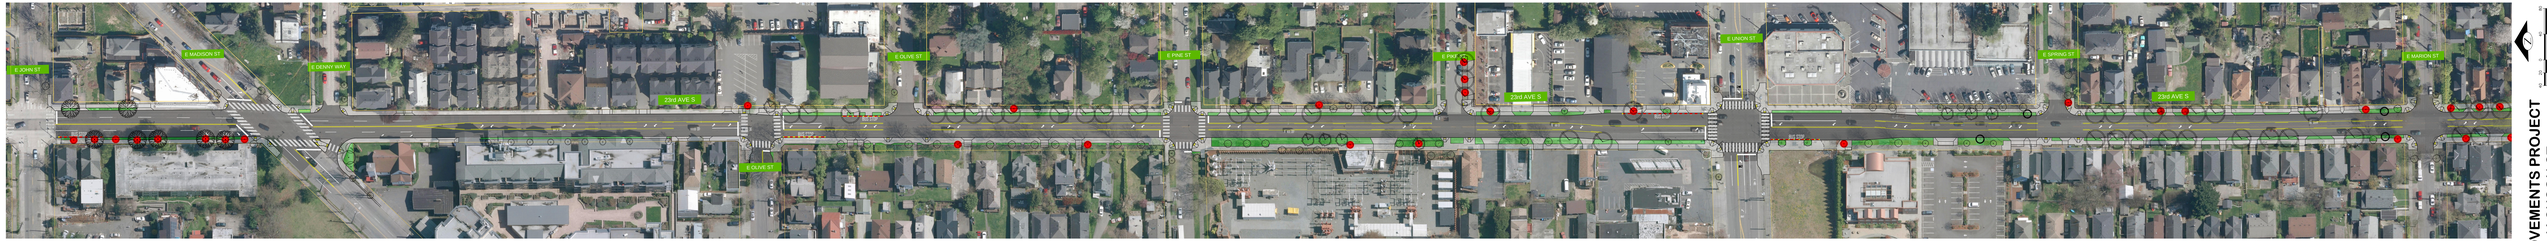

LEGEND

- NEW SIDEWALK
- NEW ROADWAY
- EXISTING TREE TO BE REMOVED
- EXISTING TREE TO REMAIN
- NEW TREES
- LAWN OR BARK MULCH

SDOT
Seattle Department of Transportation