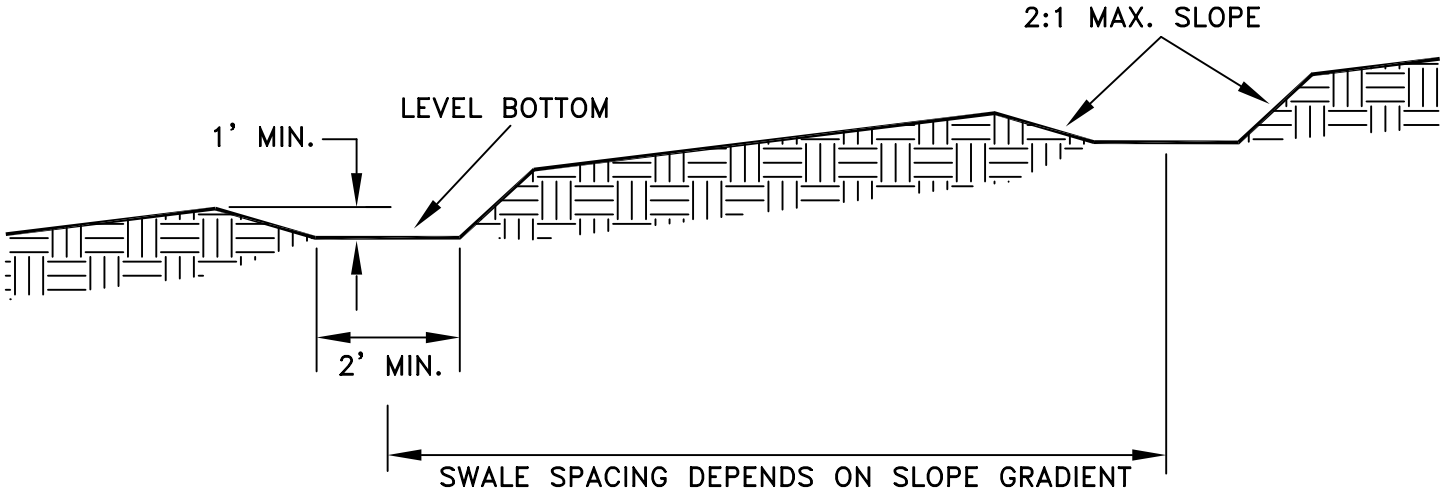

City of Seattle Department of Parks & Recreation	**TEMPORARY SWALE ELEVATION** **STD. DETAIL NO. 01 57 13.66**