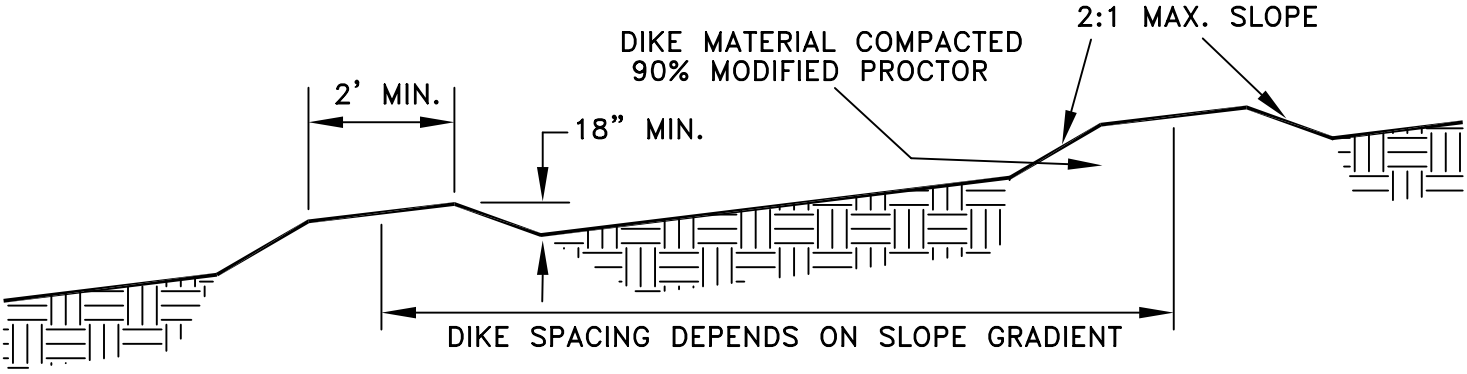

City of Seattle **Department of Parks & Recreation**	**TEMPORARY DIKE ELEVATION** **STD. DETAIL NO. 01 57 13.63**