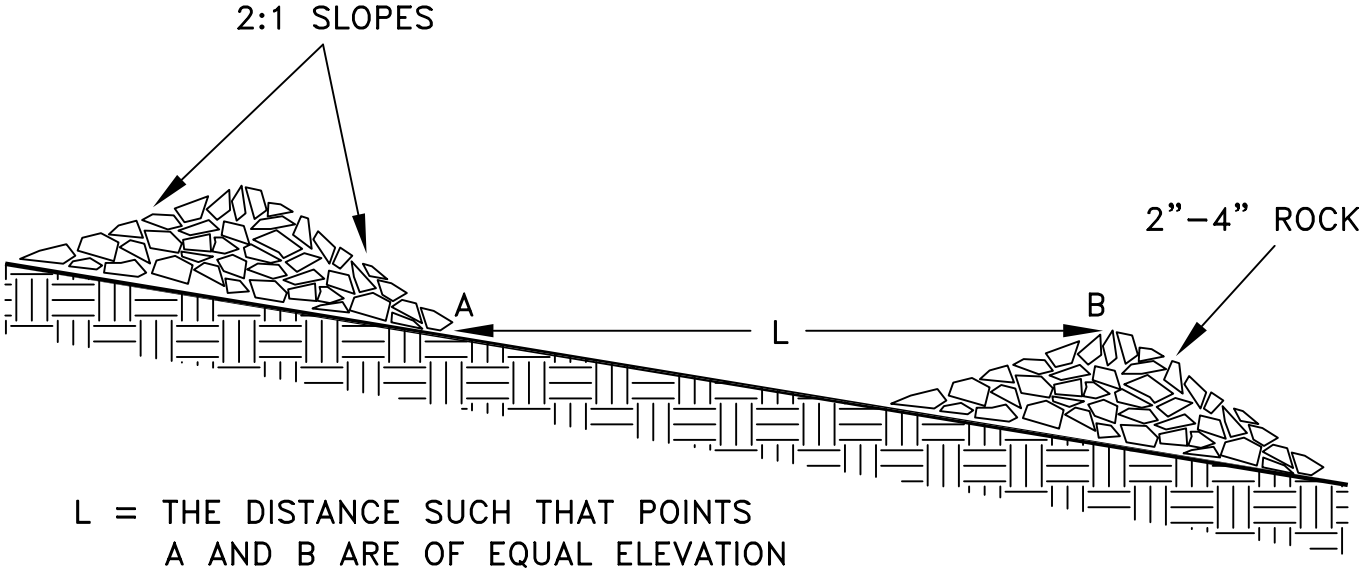

TYPICAL ELEVATION

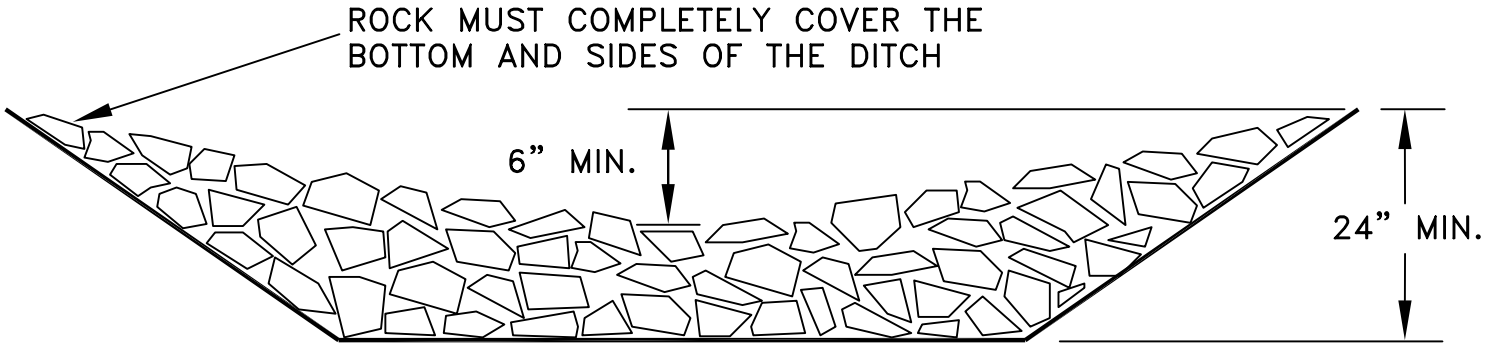

TYPICAL SECTION

City of Seattle Department of Parks & Recreation	**TEMPORARY CHECK DAM** **STD. DETAIL NO. 01 57 13.46**