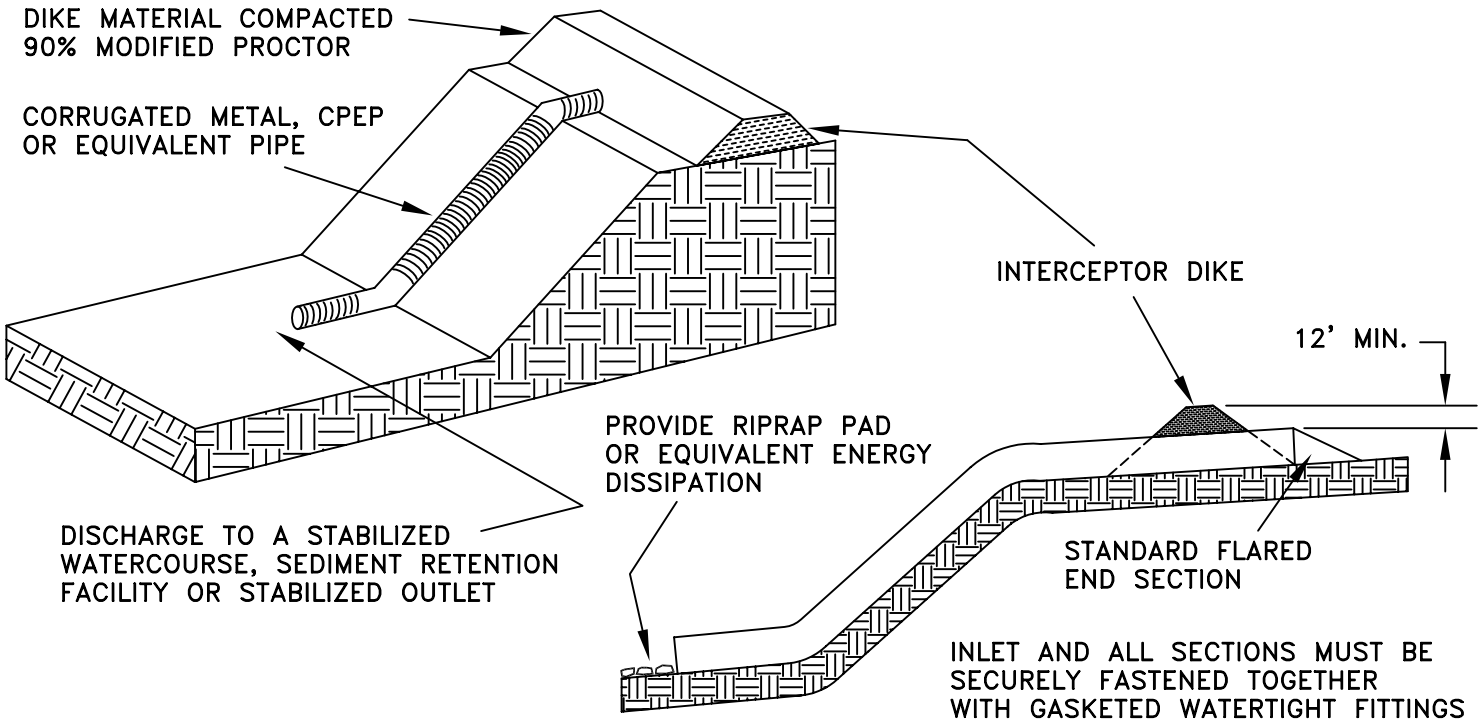

City of Seattle Department of Parks & Recreation	**TEMPORARY PIPE OUTFALL** **STD. DETAIL NO. 01 57 13.69**