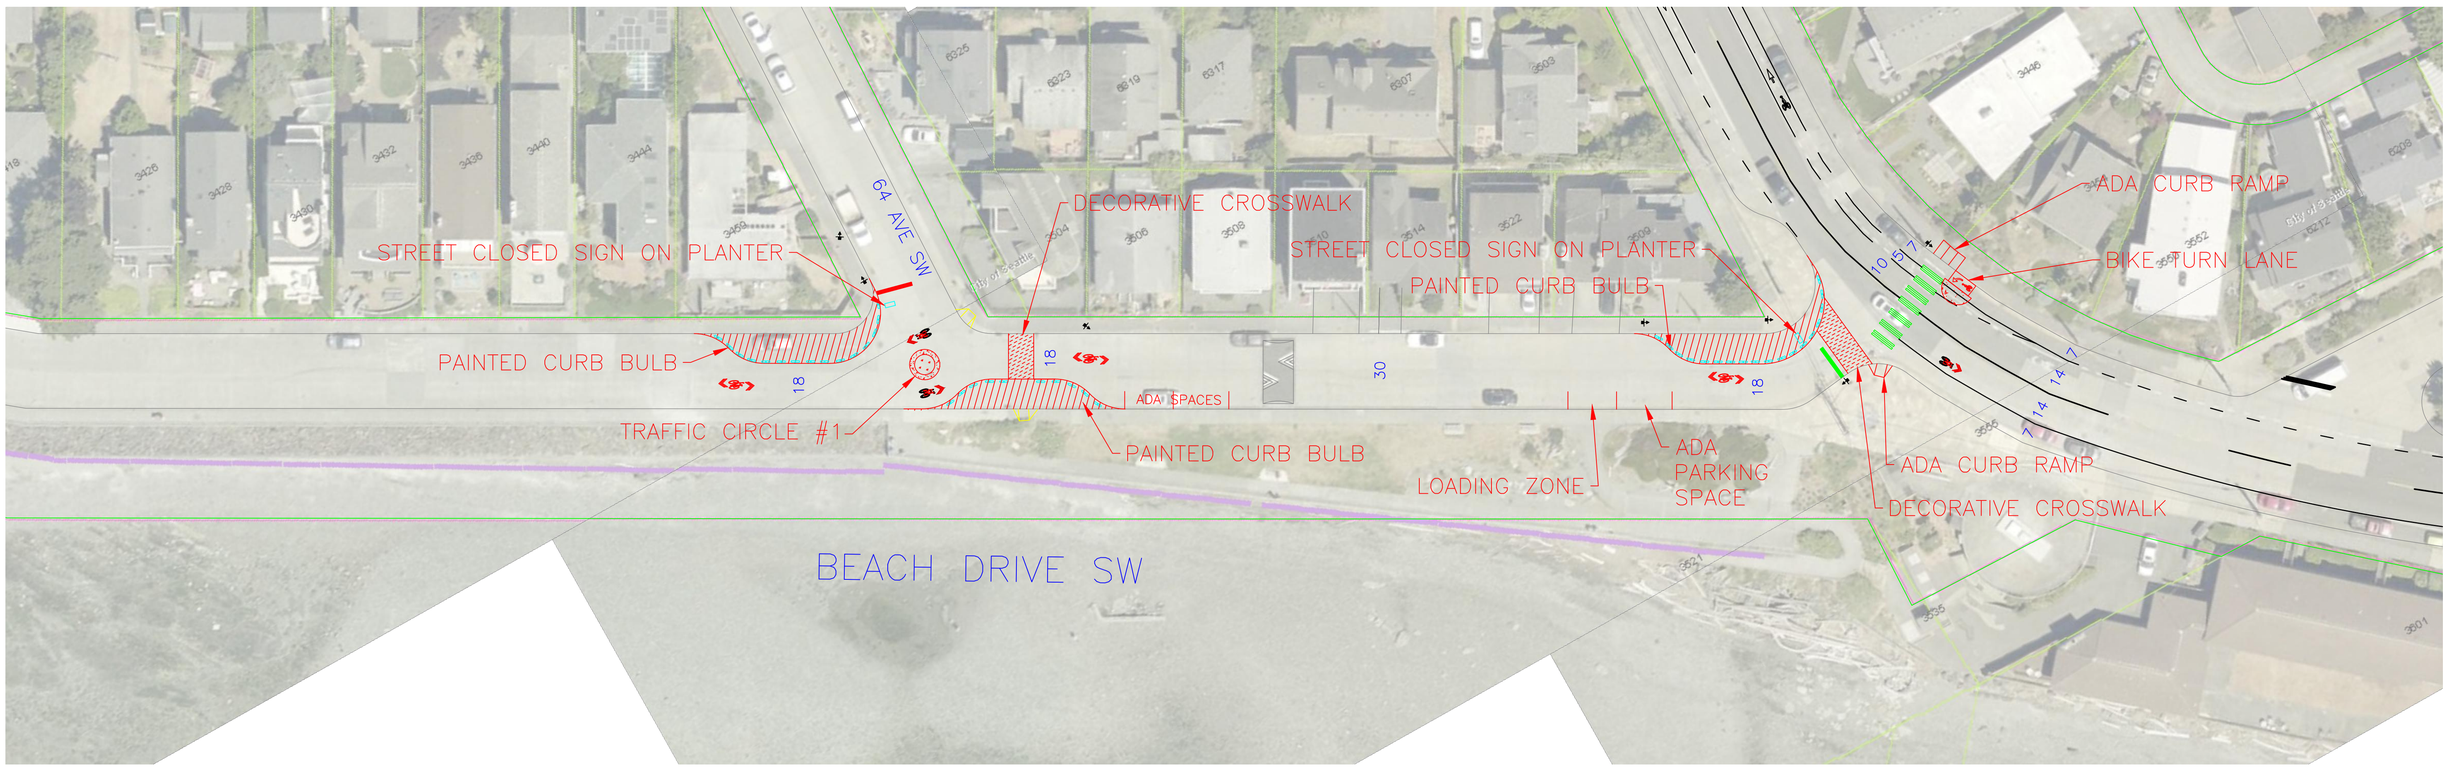
64 AVE SW
STREET CLOSED SIGN ON PLANTER
DECORATIVE CROSSWALK
STREET CLOSED SIGN ON PLANTER
PAINTED CURB BULB
ADA CURB RAMP
BIKE TURN LANE
PAINTED CURB BULB
TRAFFIC CIRCLE #1
ADA SPACES
PAINTED CURB BULB
LOADING ZONE
ADA PARKING SPACE
ADA CURB RAMP
DECORATIVE CROSSWALK
BEACH DRIVE SW
18
30
18
10
5
7
7
14
7

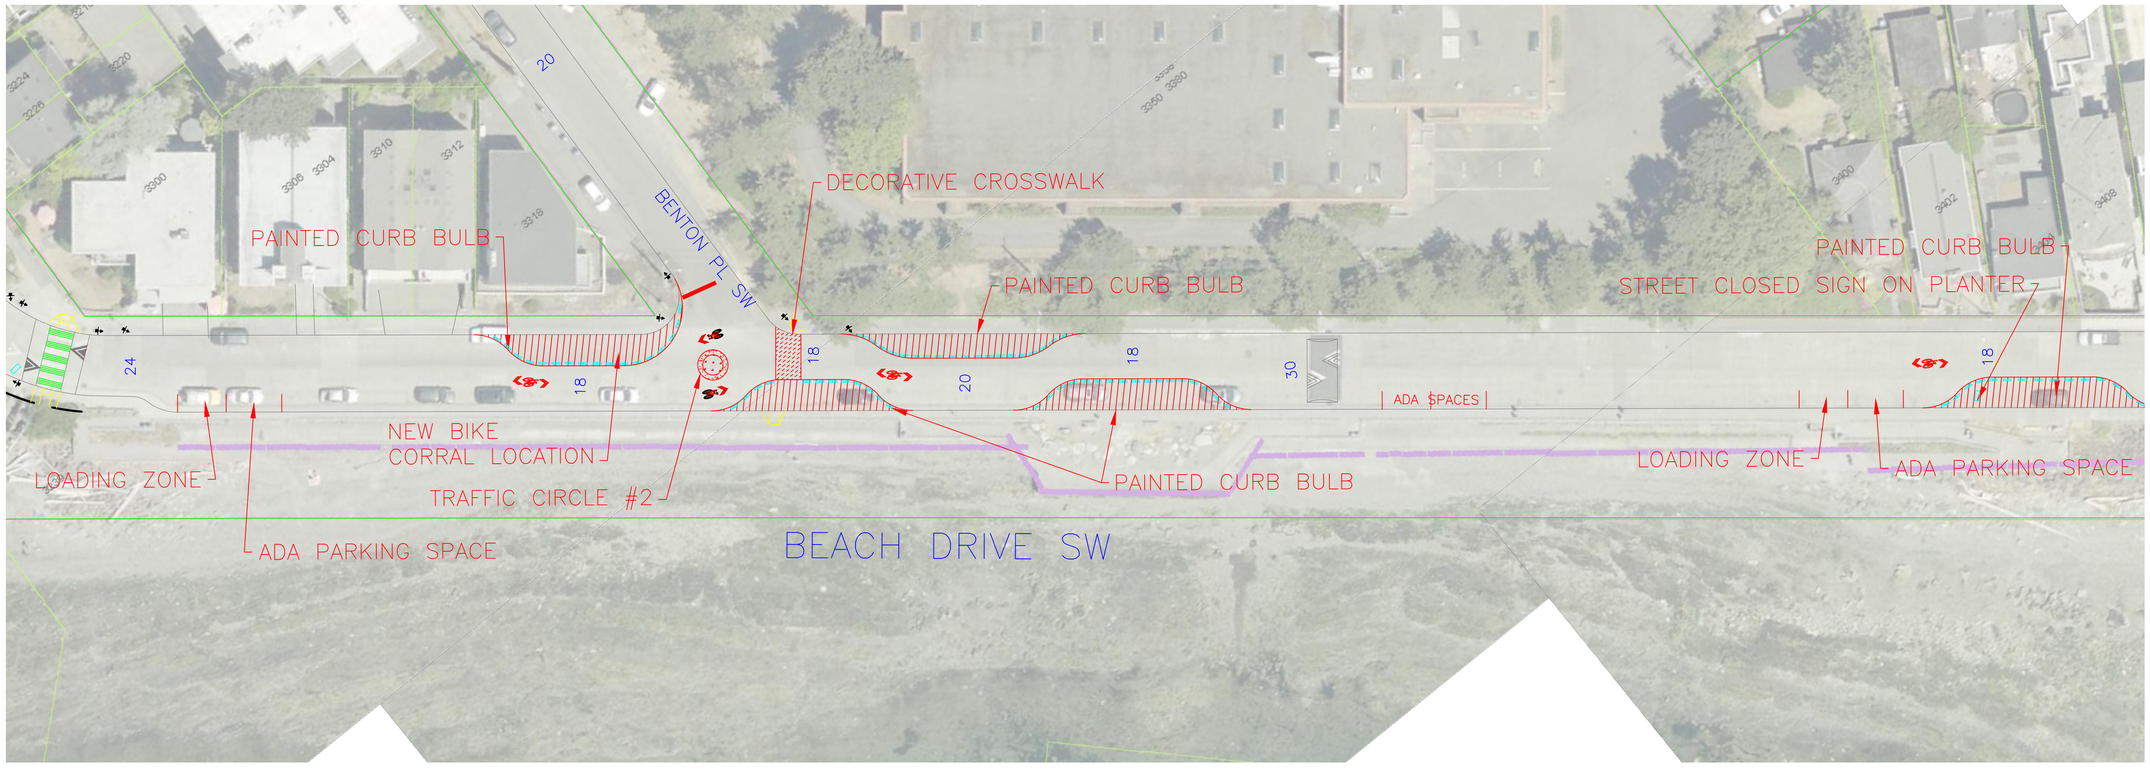
DECORATIVE CROSSWALK
PAINTED CURB BULB
PAINTED CURB BULB
PAINTED CURB BULB
STREET CLOSED SIGN ON PLANTER
BENTON PL SW
20
24
18
18
20
18
30
18
ADA SPACES
NEW BIKE
CORRAL LOCATION
LOADING ZONE
TRAFFIC CIRCLE #2
PAINTED CURB BULB
LOADING ZONE
ADA PARKING SPACE
ADA PARKING SPACE
BEACH DRIVE SW

ALKI AVE SW
POINT PL SW
32
32
26
3116
3120
3130
3132
3136
3142
3200
3204
3210
3212
3216
3218
3220
3224
3226
3300
3199
3199
3151
3215
3219
3225
3229
3237

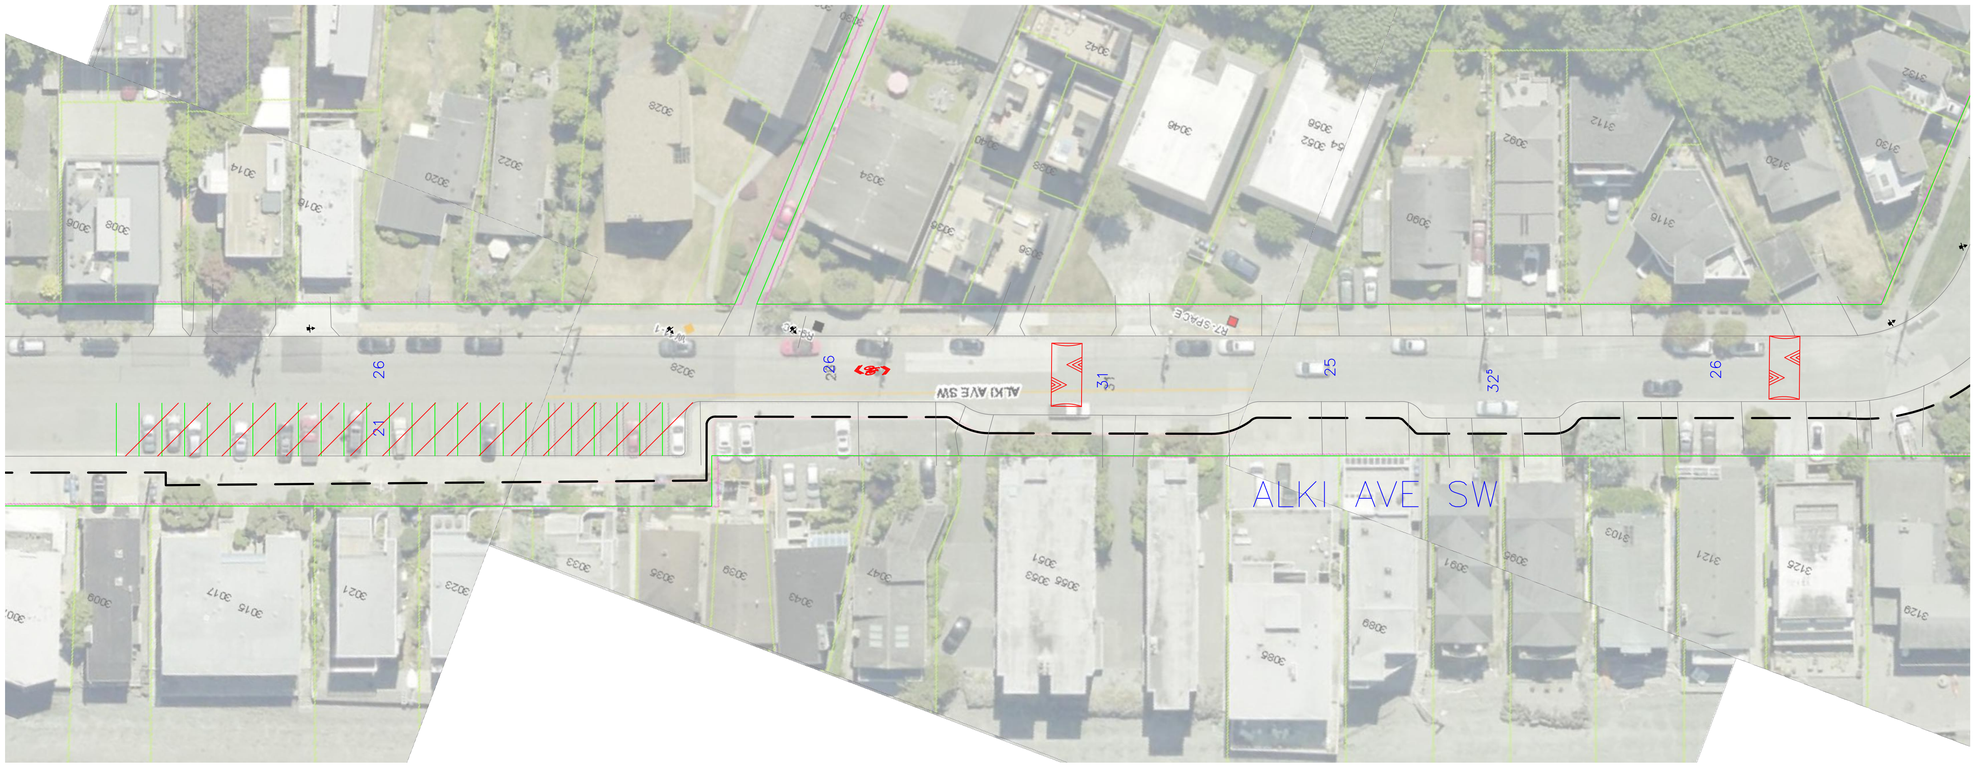
ALKI AVE SW
ALKI AVE SW
26
26
31
25
32
26
21

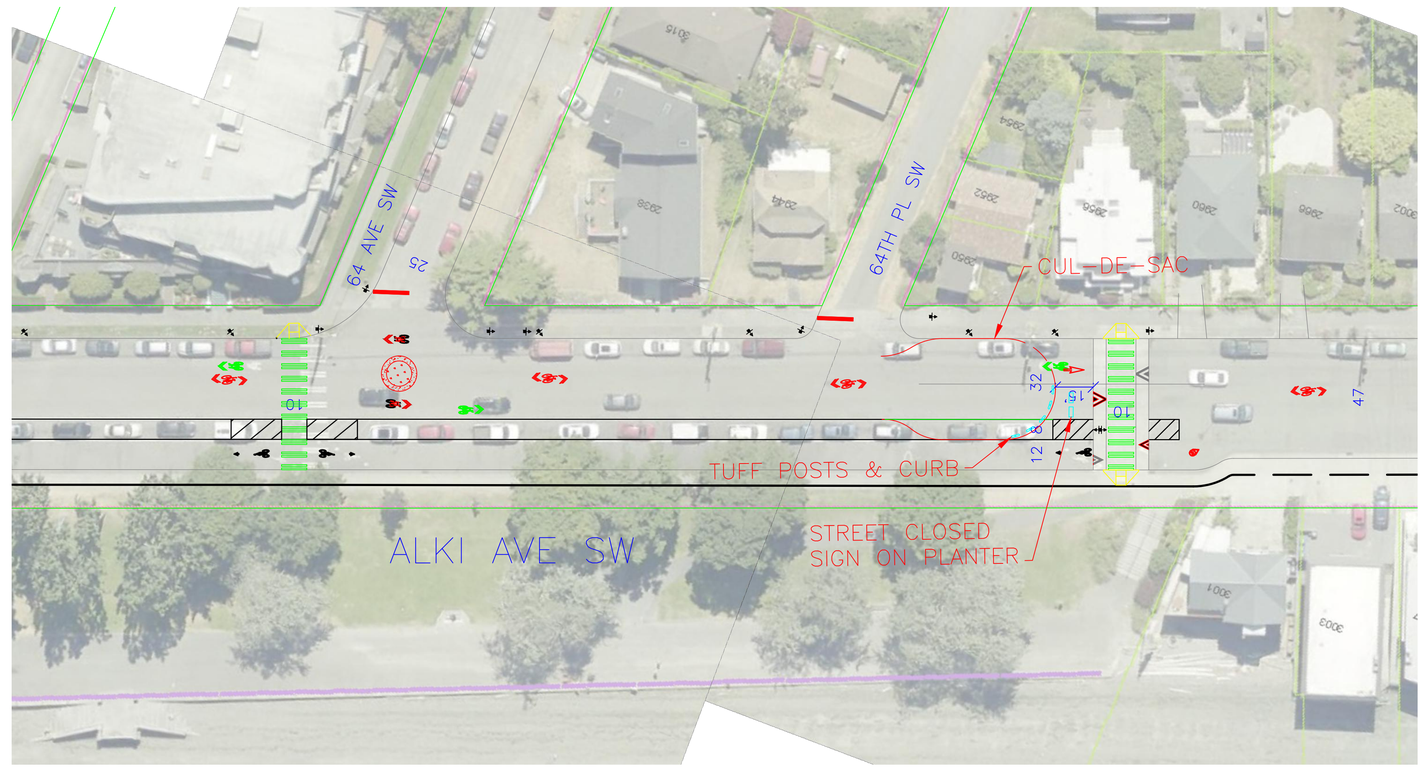
64 AVE SW
64TH PL SW
CUL-DE-SAC
TUFF POSTS & CURB
STREET CLOSED
SIGN ON PLANTER
ALKI AVE SW
25
10
32
15'
8
12
47