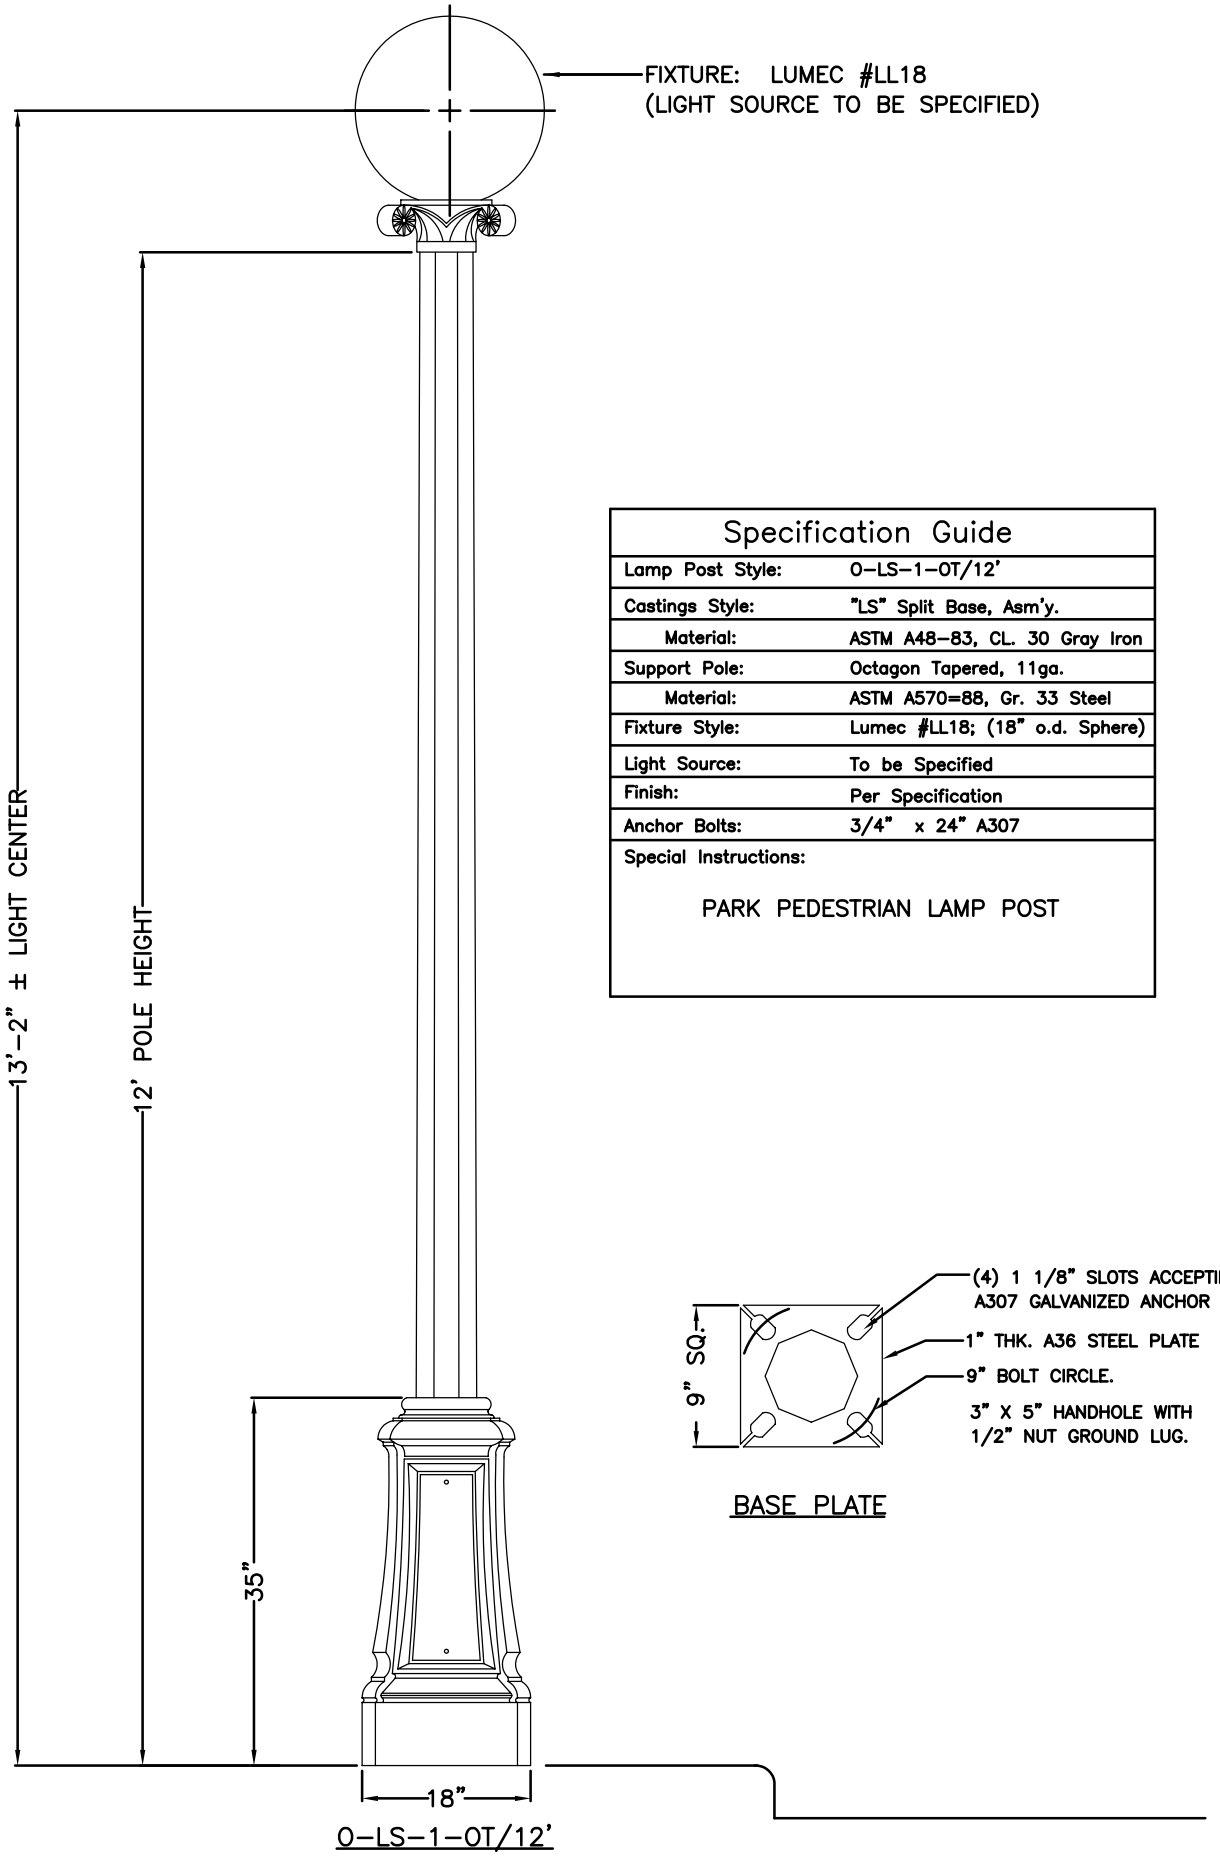

Specification Guide	
Lamp Post Style:	O-LS-1-OT/12'
Castings Style:	"LS" Split Base, Asm'y.
Material:	ASTM A48-83, CL. 30 Gray Iron
Support Pole:	Octagon Tapered, 11ga.
Material:	ASTM A570=88, Gr. 33 Steel
Fixture Style:	Lumec #LL18; (18" o.d. Sphere)
Light Source:	To be Specified
Finish:	Per Specification
Anchor Bolts:	3/4" x 24" A307
Special Instructions:	PARK PEDESTRIAN LAMP POST

City of Seattle
Department of Parks & Recreation

HISTORIC PEDESTRIAN LIGHT FIXTURE DETAILS

STD. DETAIL NO. 26 56 33.13