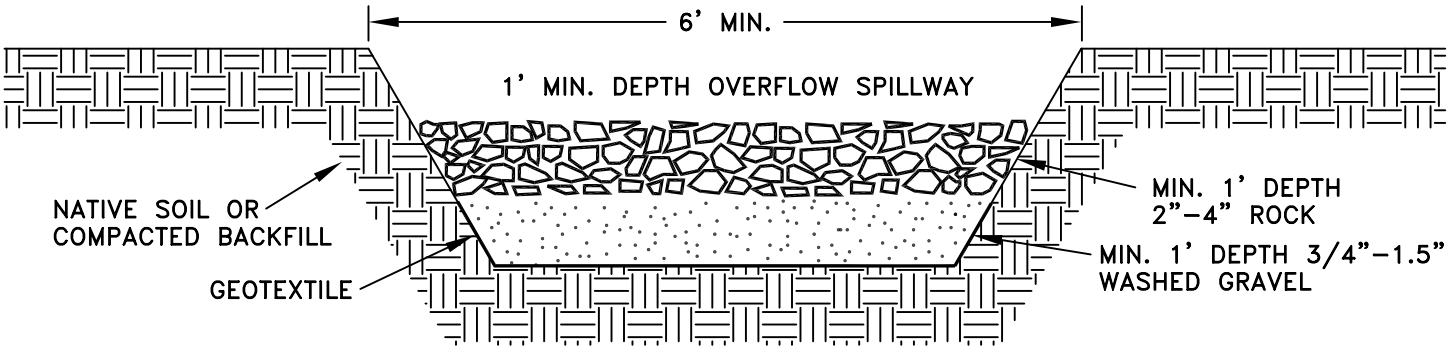

City of Seattle Department of Parks & Recreation	**TEMPORARY OVERFLOW SPILLWAY** **STD. DETAIL NO. 01 57 13.46**