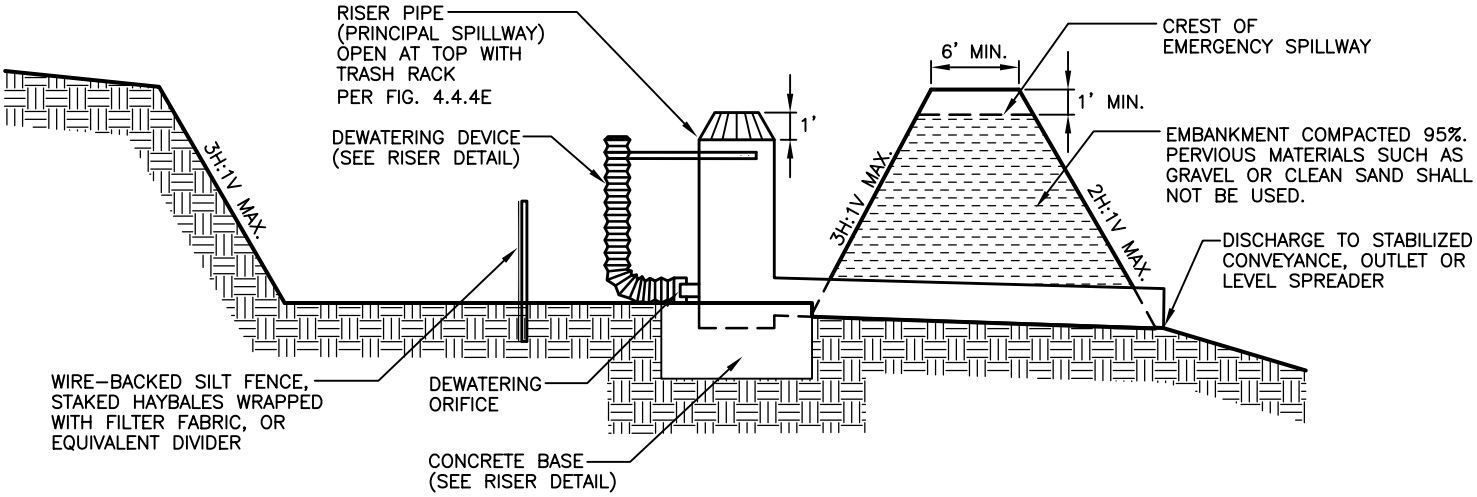

City of Seattle Department of Parks & Recreation	**TEMPORARY SEDIMENT POND & RISER** **STD. DETAIL NO. 01 57 13.53**