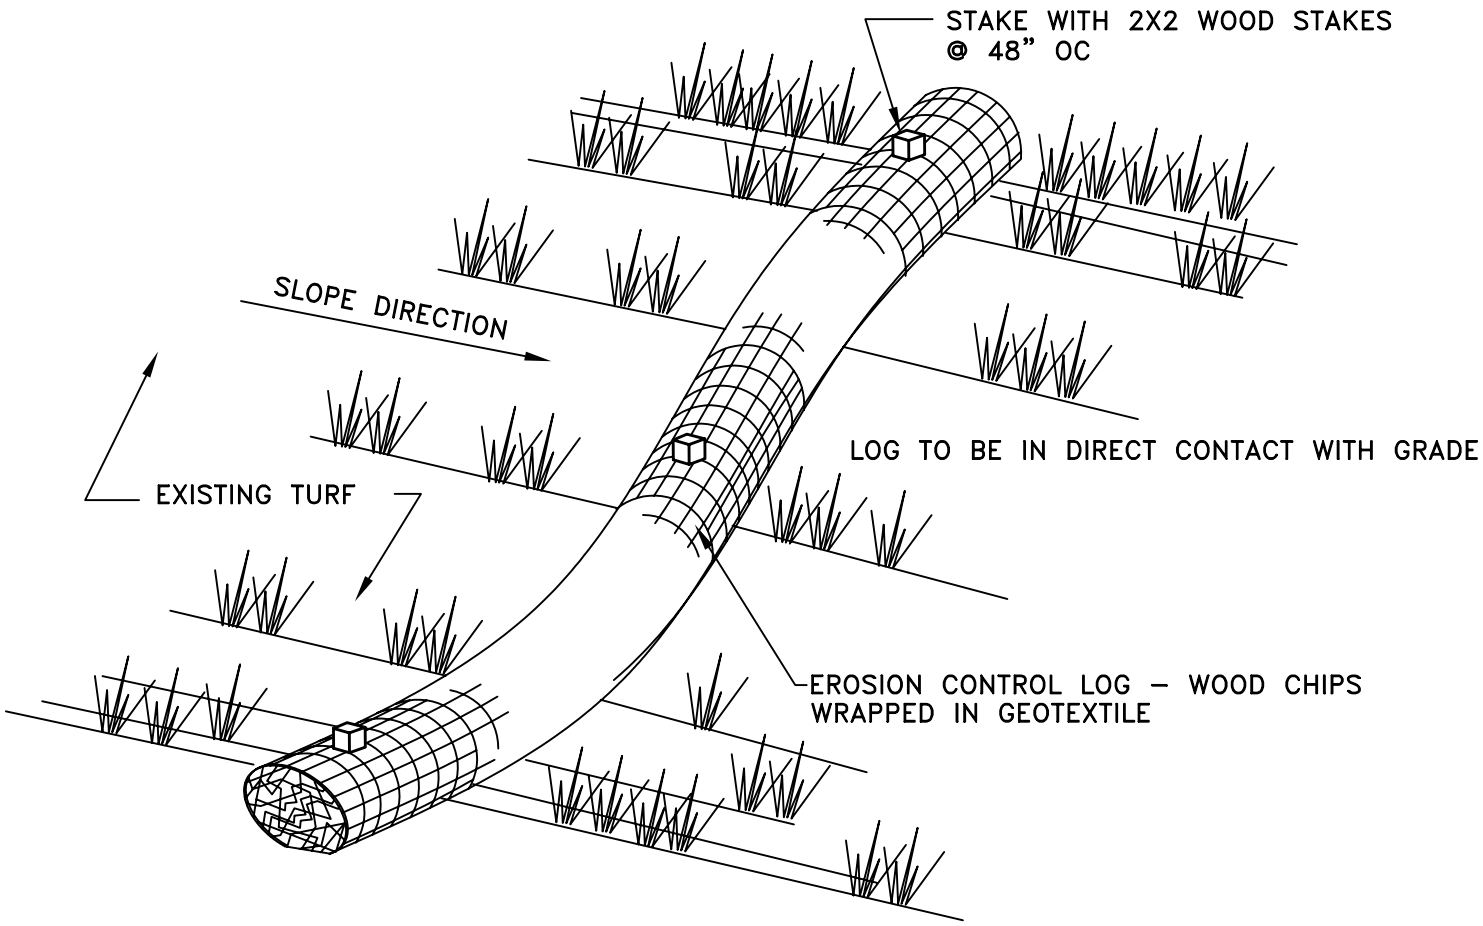

City of Seattle Department of Parks & Recreation	**TEMPORARY EROSION CONTROL LOG** **STD. DETAIL NO. 01 57 13.26**