STOCKPILES

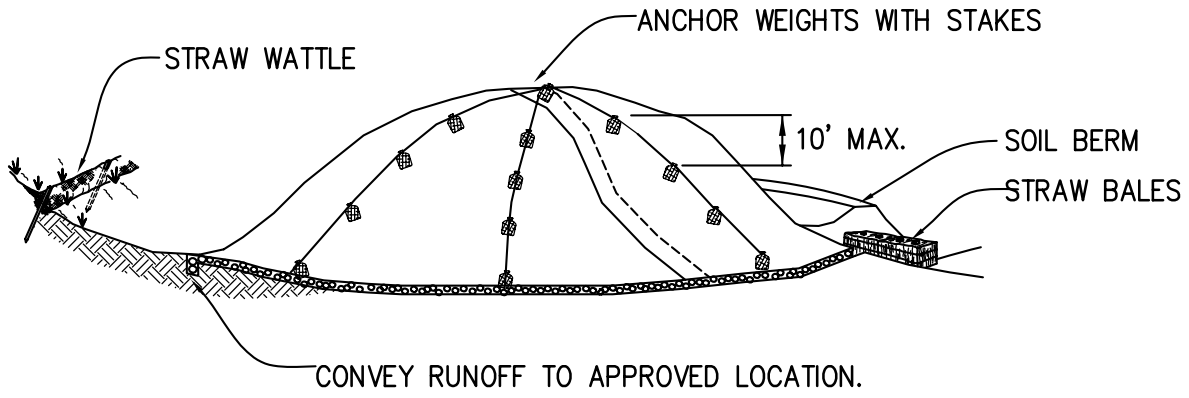

CUT SLOPES

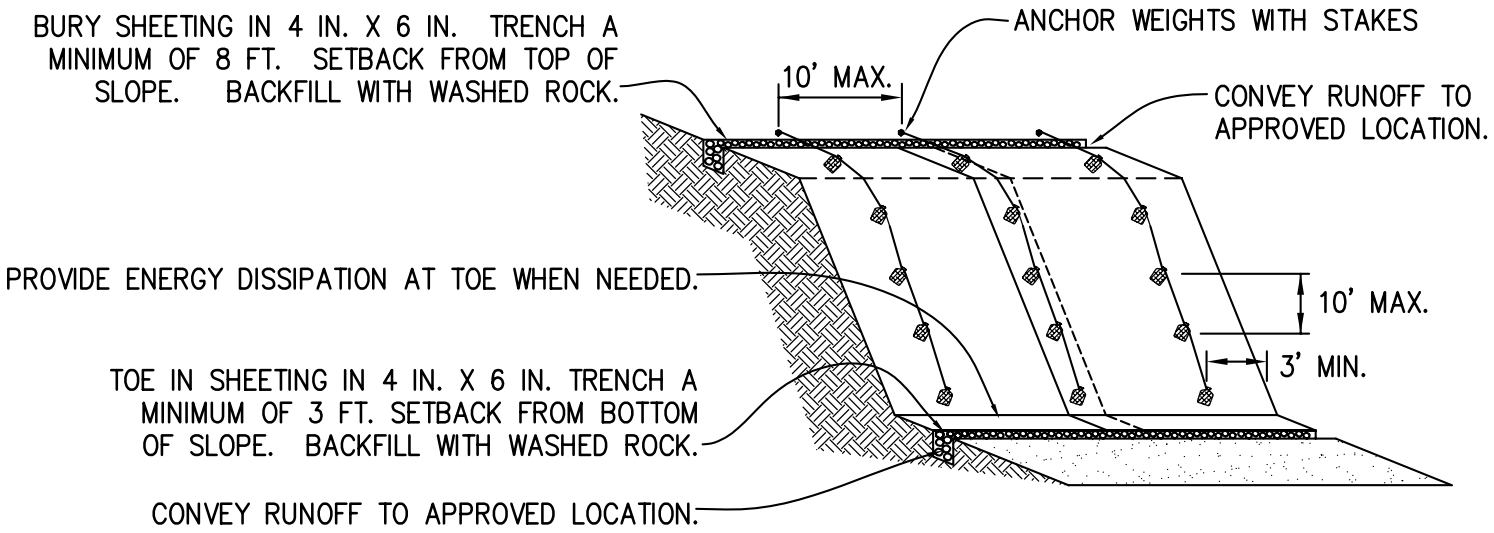

PURPOSE: TO PROVIDE IMMEDIATE TEMPORARY EROSION PROTECTION TO SLOPES AND DISTURBED AREAS THAT CANNOT BE COVERED BY MULCHING & MATTING

City of Seattle Department of Parks & Recreation	**TEMPORARY PLASTIC COVERING** **STD. DETAIL NO. 01 57 13.43**