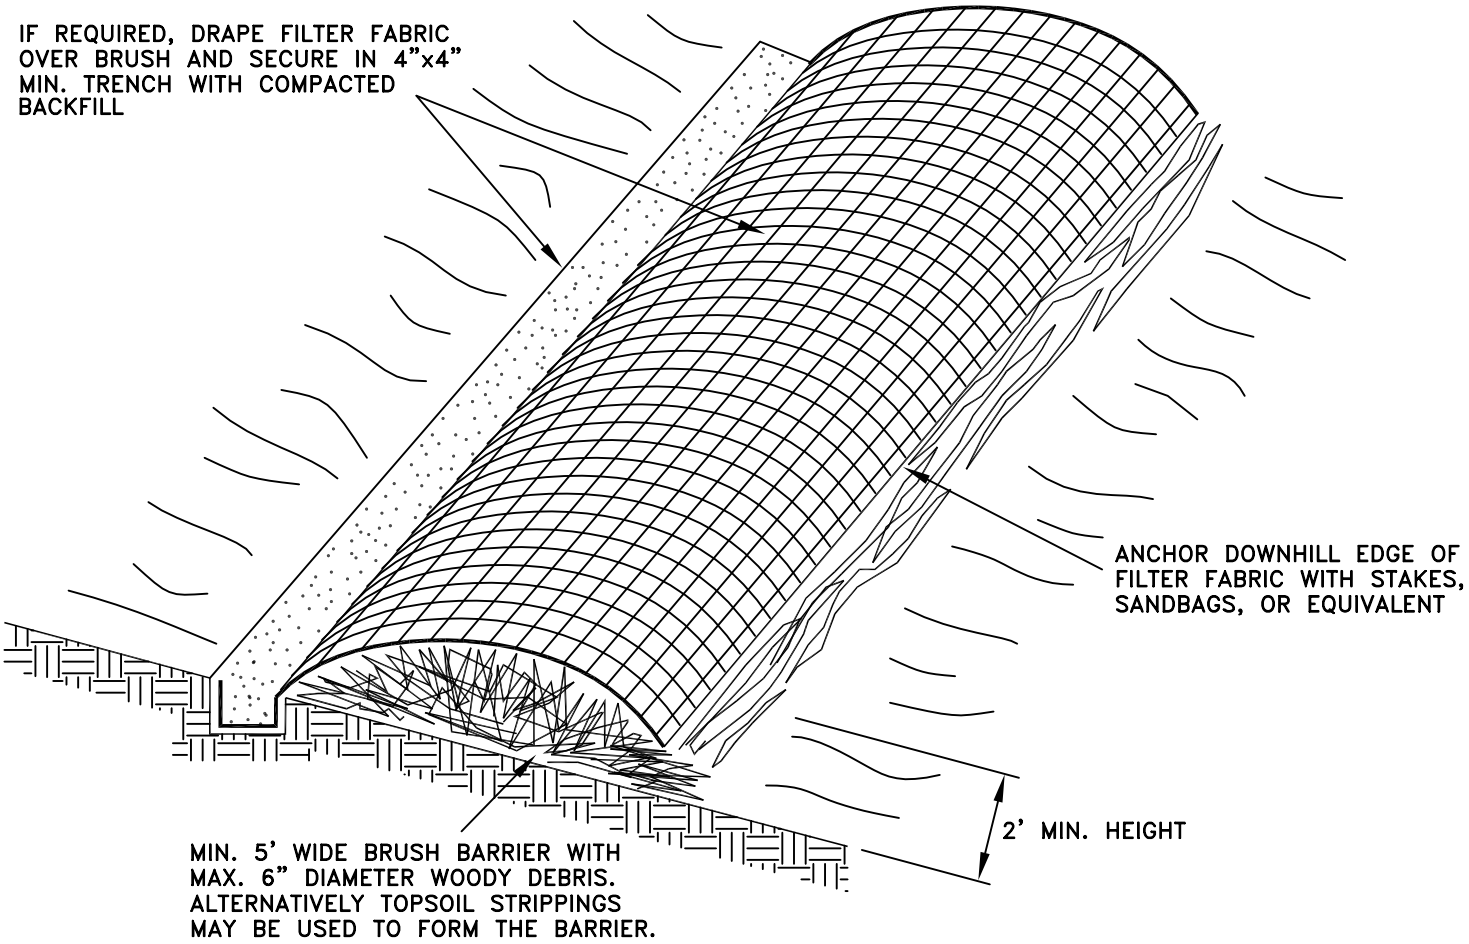

City of Seattle Department of Parks & Recreation	**TEMPORARY BRUSH BARRIER** **STD. DETAIL NO. 01 57 13.73**