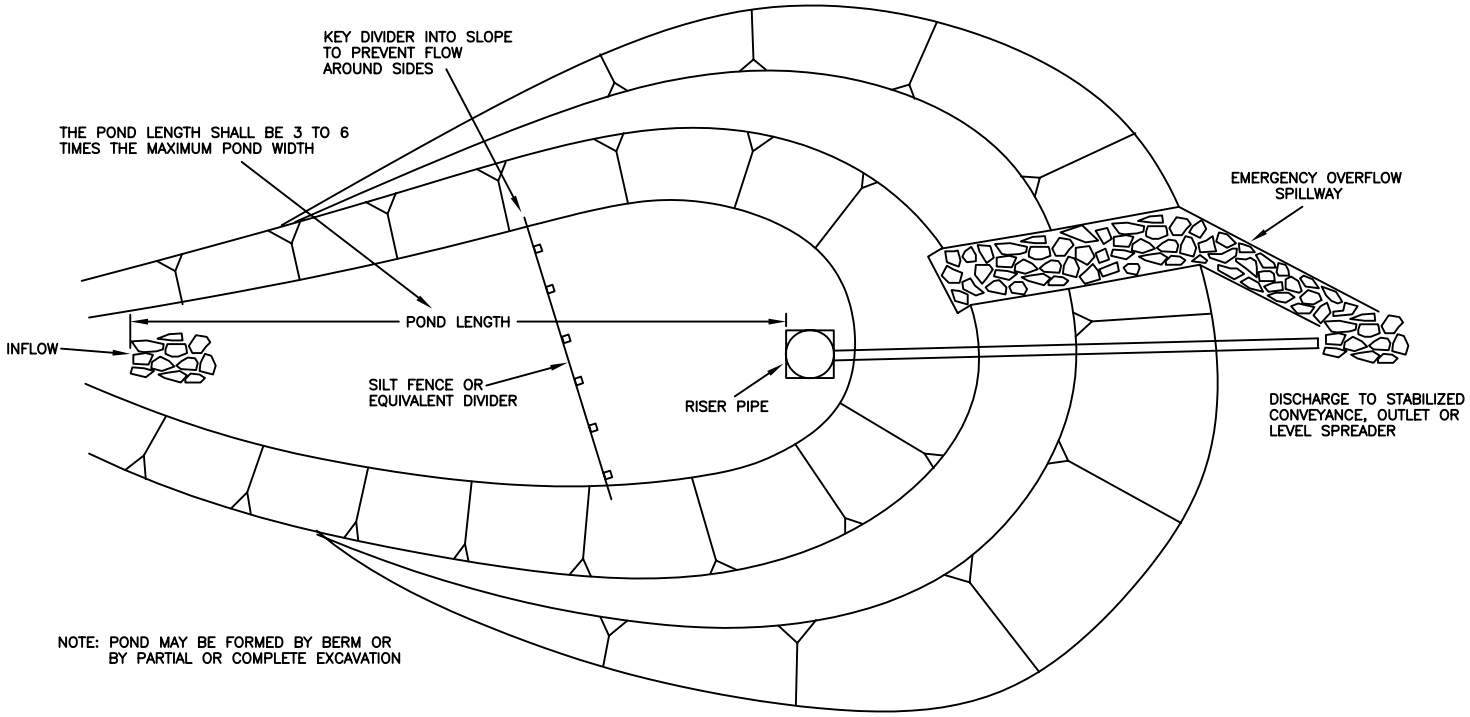

City of Seattle Department of Parks & Recreation	**SEDIMENT POND LAYOUT PLAN** **STD. DETAIL NO. 01 57 13.49**