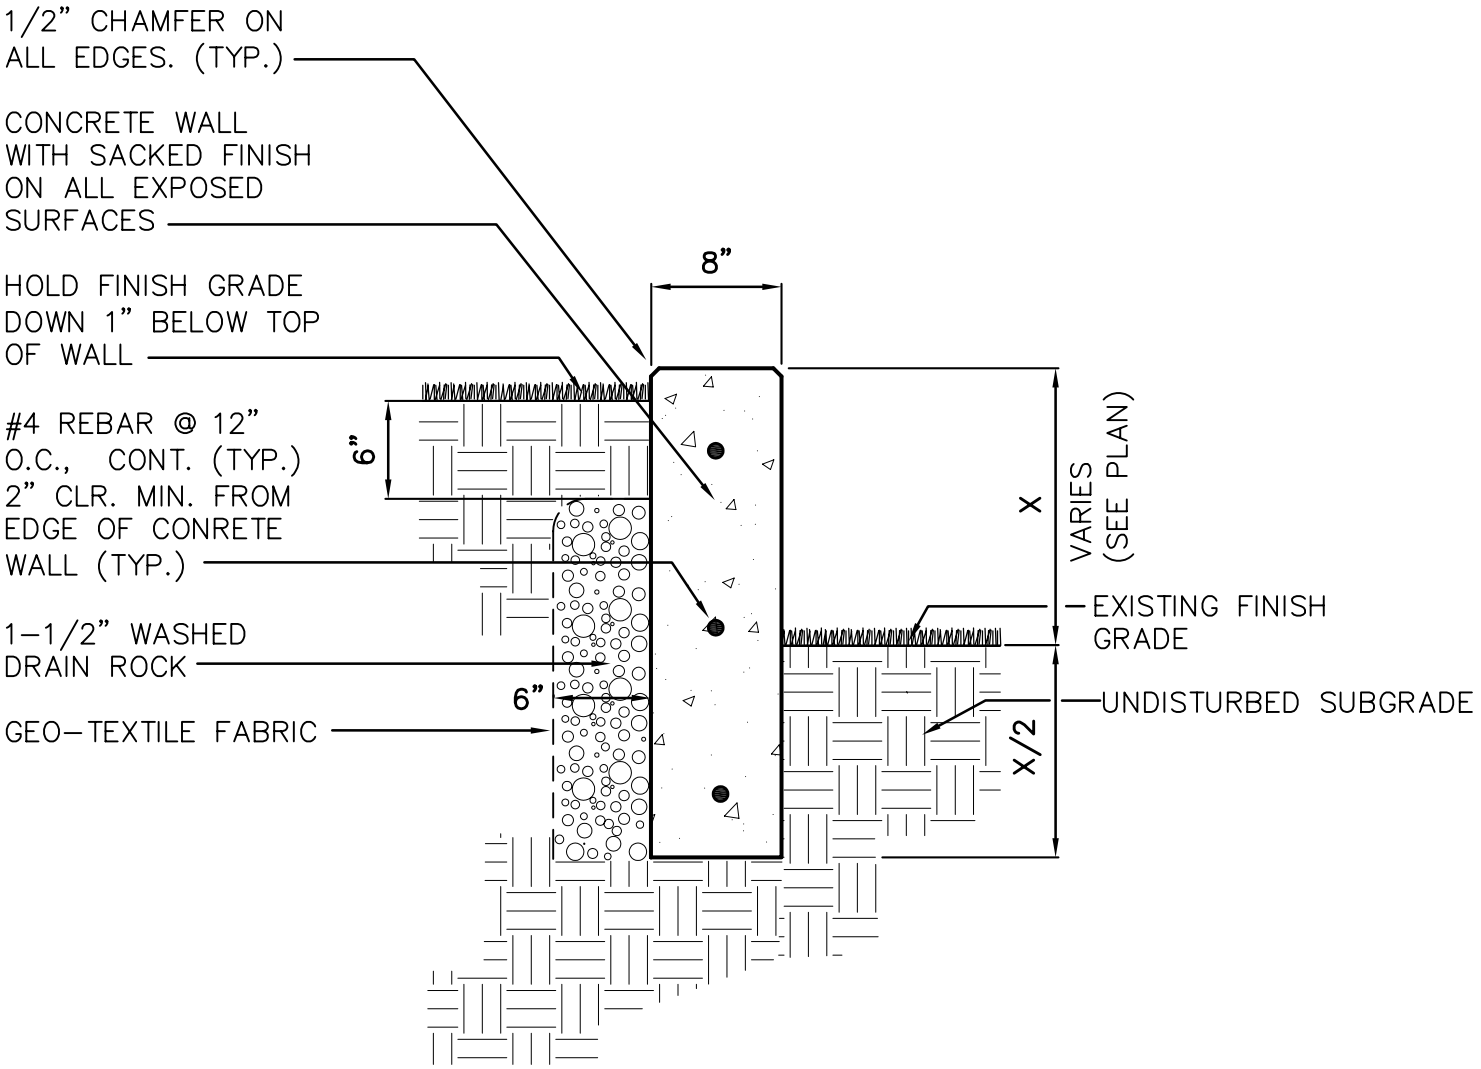

City of Seattle Department of Parks & Recreation	**CIP CONCRETE RETAINING WALL DETAIL** **STD. DETAIL NO. 03 30 53.26**