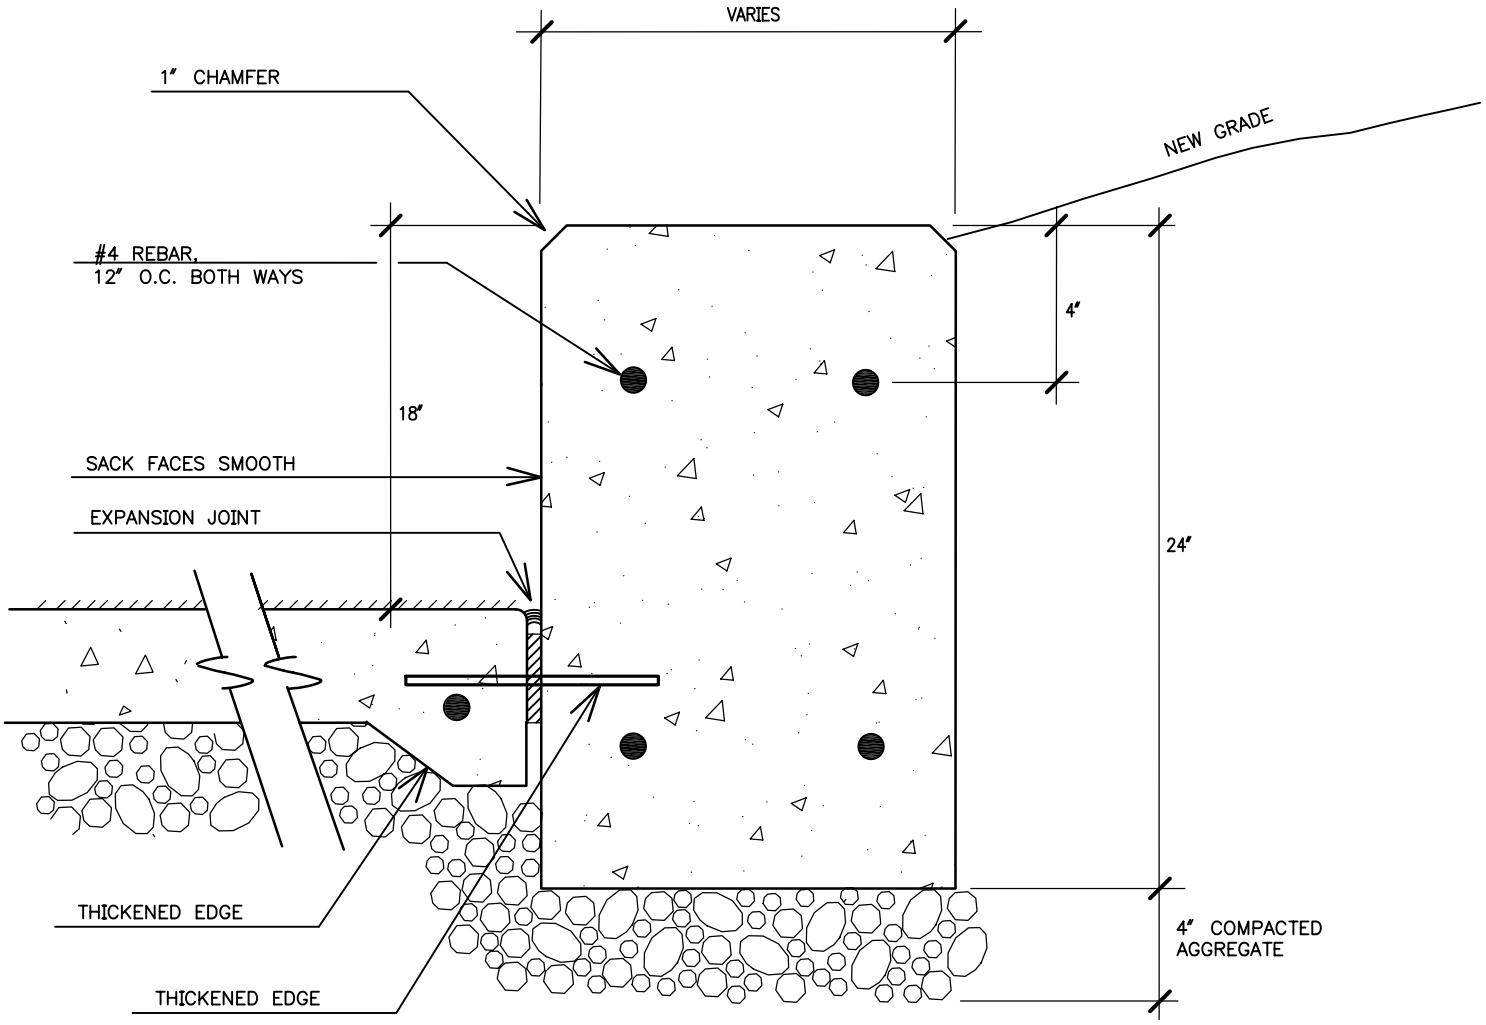

City of Seattle Department of Parks & Recreation	**cONCRETE SEAT WALL DETAIL** **STD. DETAIL NO. 03 30 53.33**