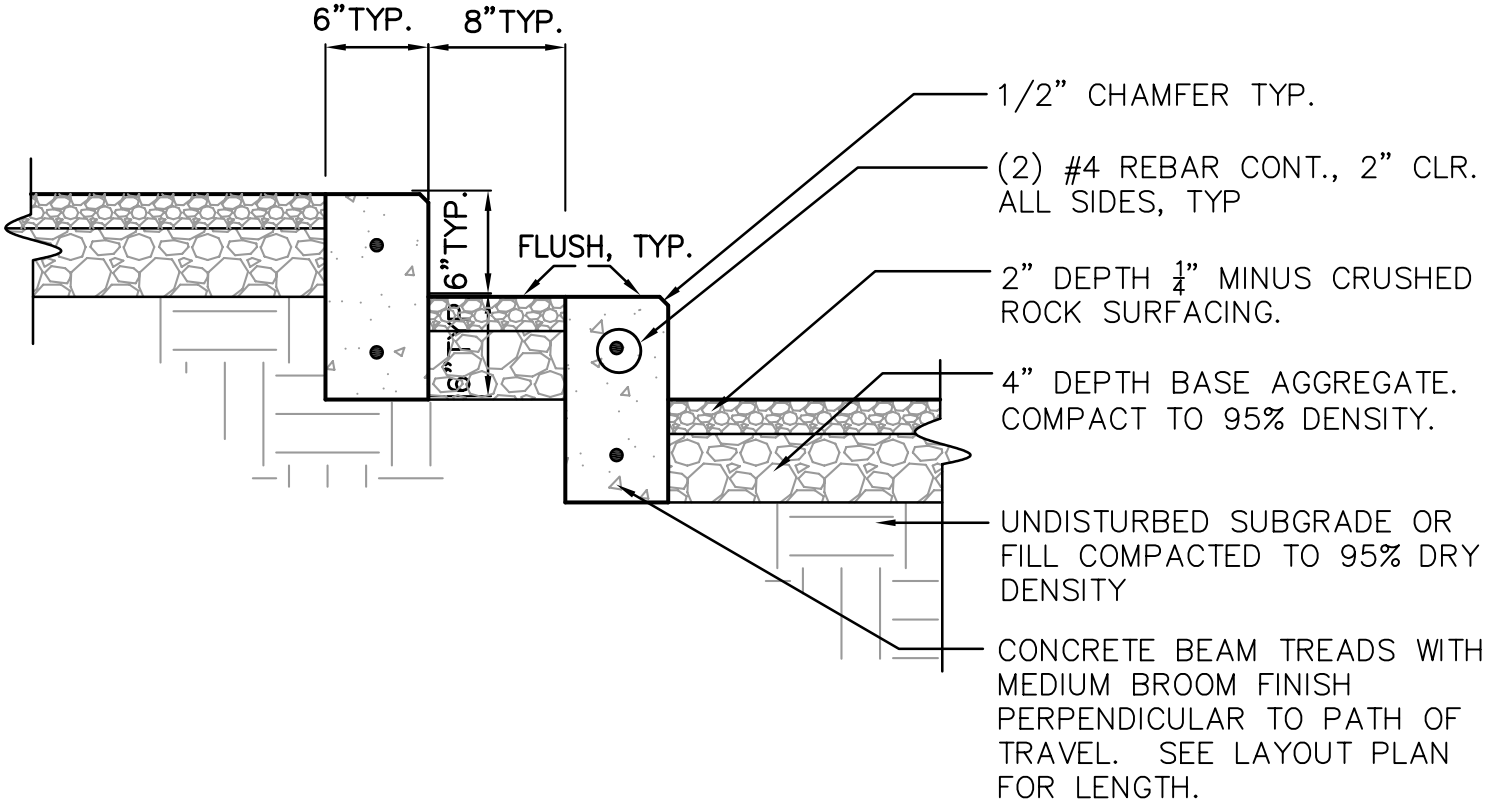

City of Seattle Department of Parks & Recreation	**CIP STEPPED CONCRETE WALLS DETAIL** **STD. DETAIL NO. 03 30 53.36**