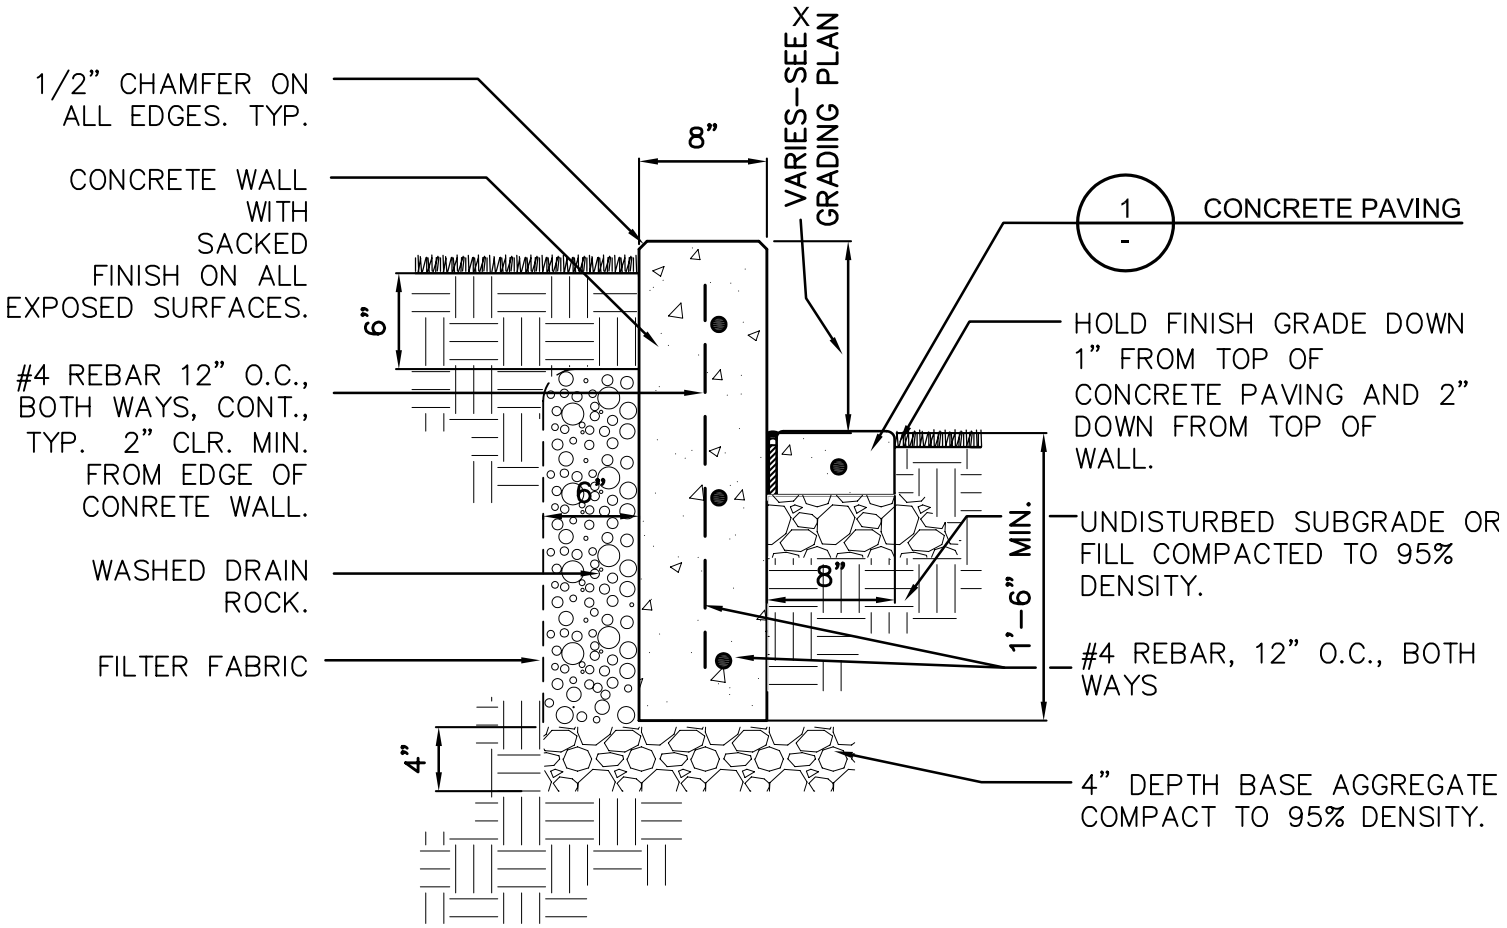

City of Seattle Department of Parks & Recreation	**CIP CONC. RET. WALL WITH MOW STRIP** **STD. DETAIL NO. 03 30 53.29**